


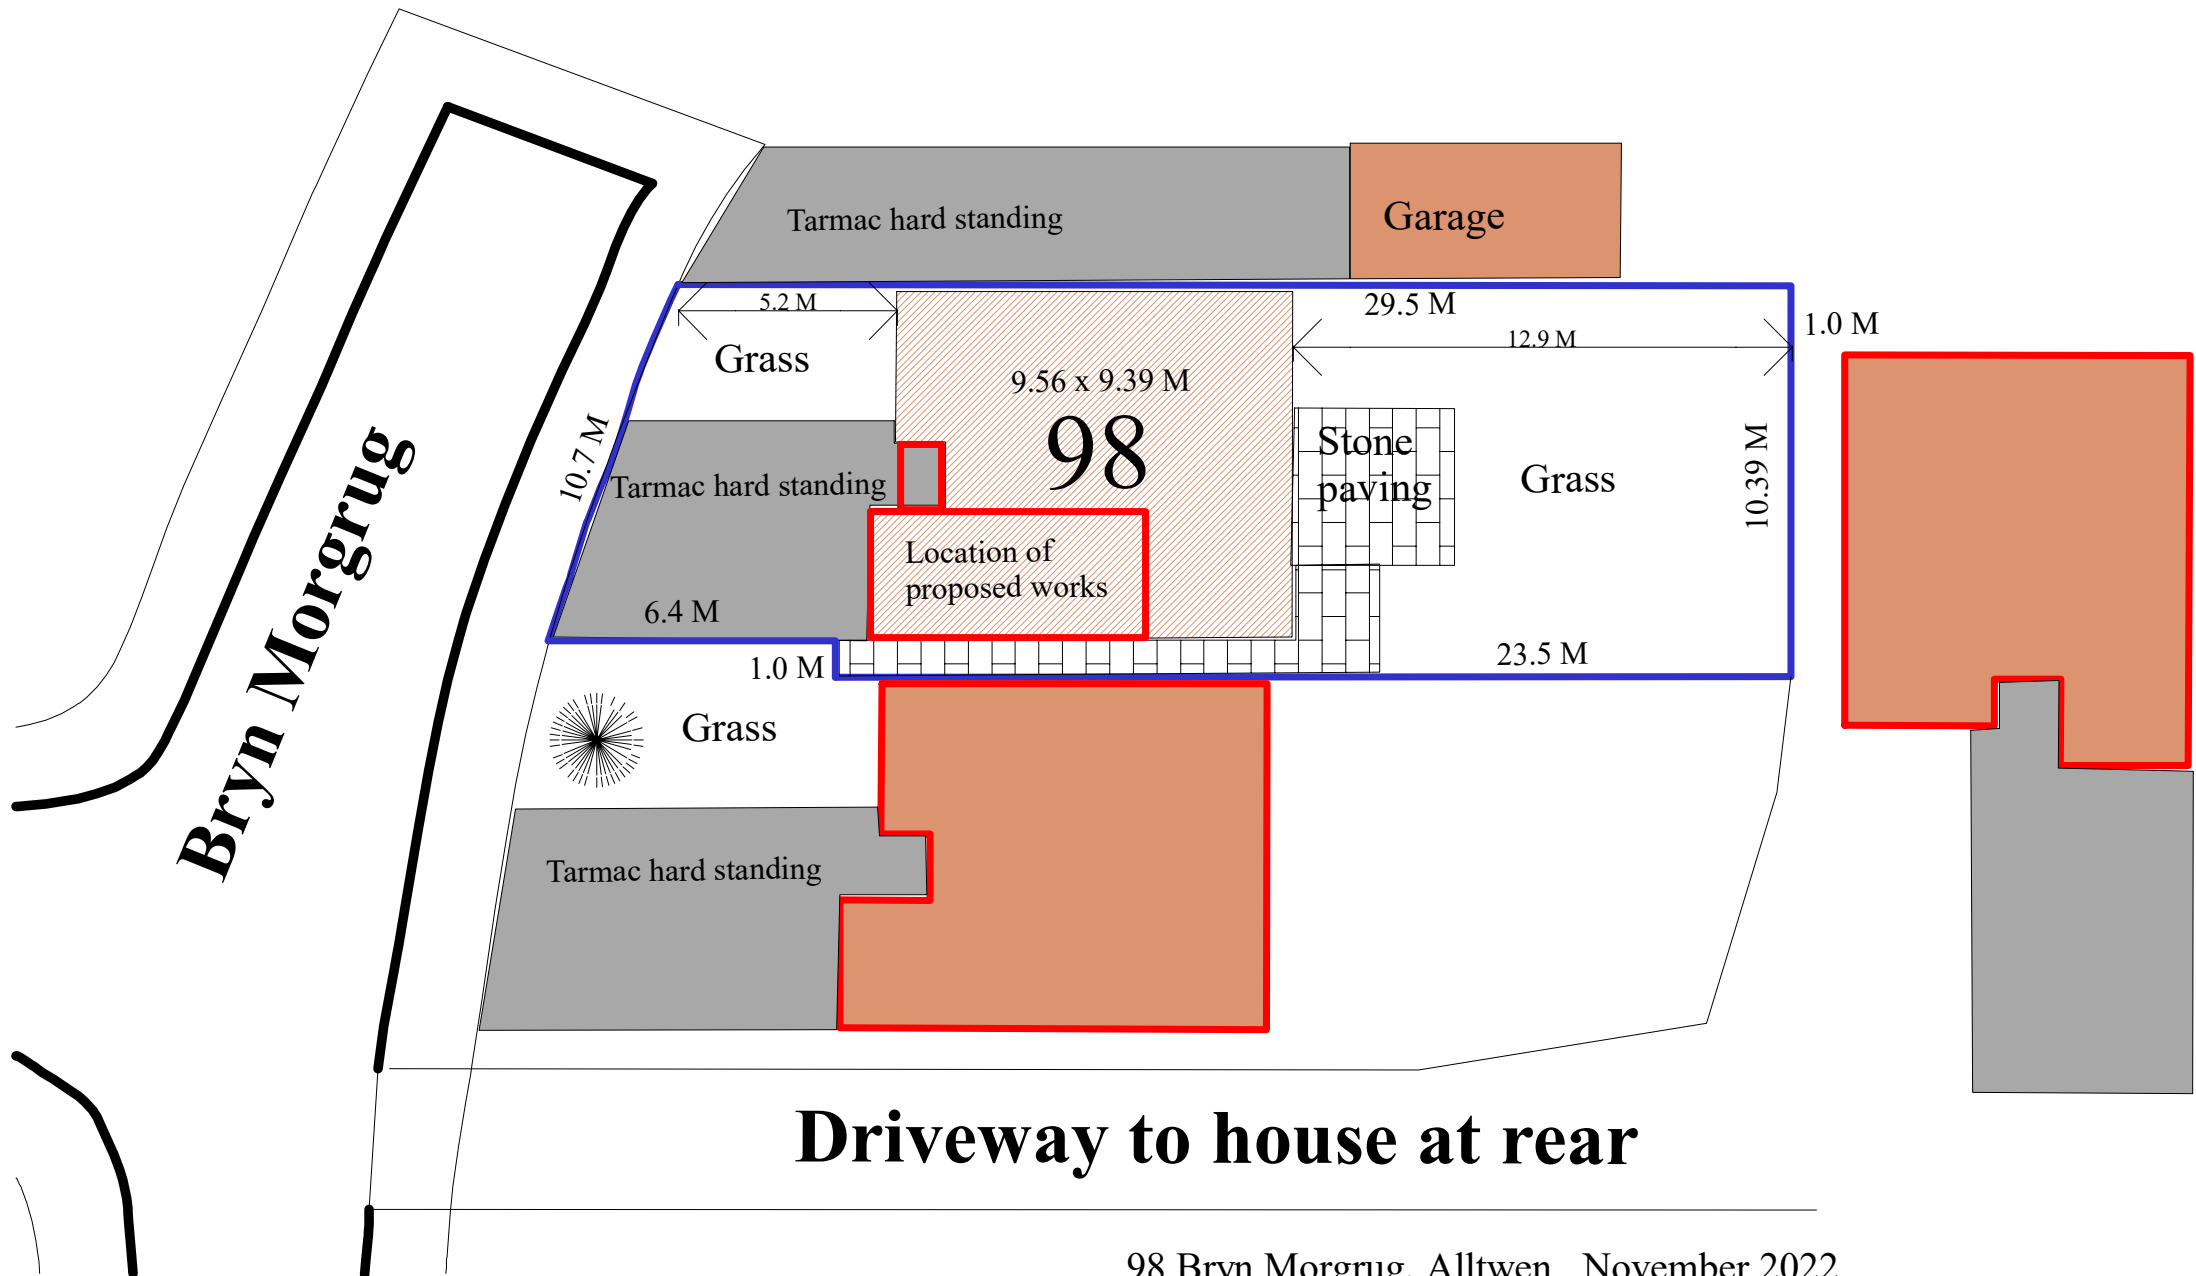

98 Bryn Morgrug, Alltwen November 2022
 Proposed Alterations to Garage & Front Doorway
 Block Plan : As Existing & Proposed : Scale 1:200