


EXISTING SITE BLOCK PLAN

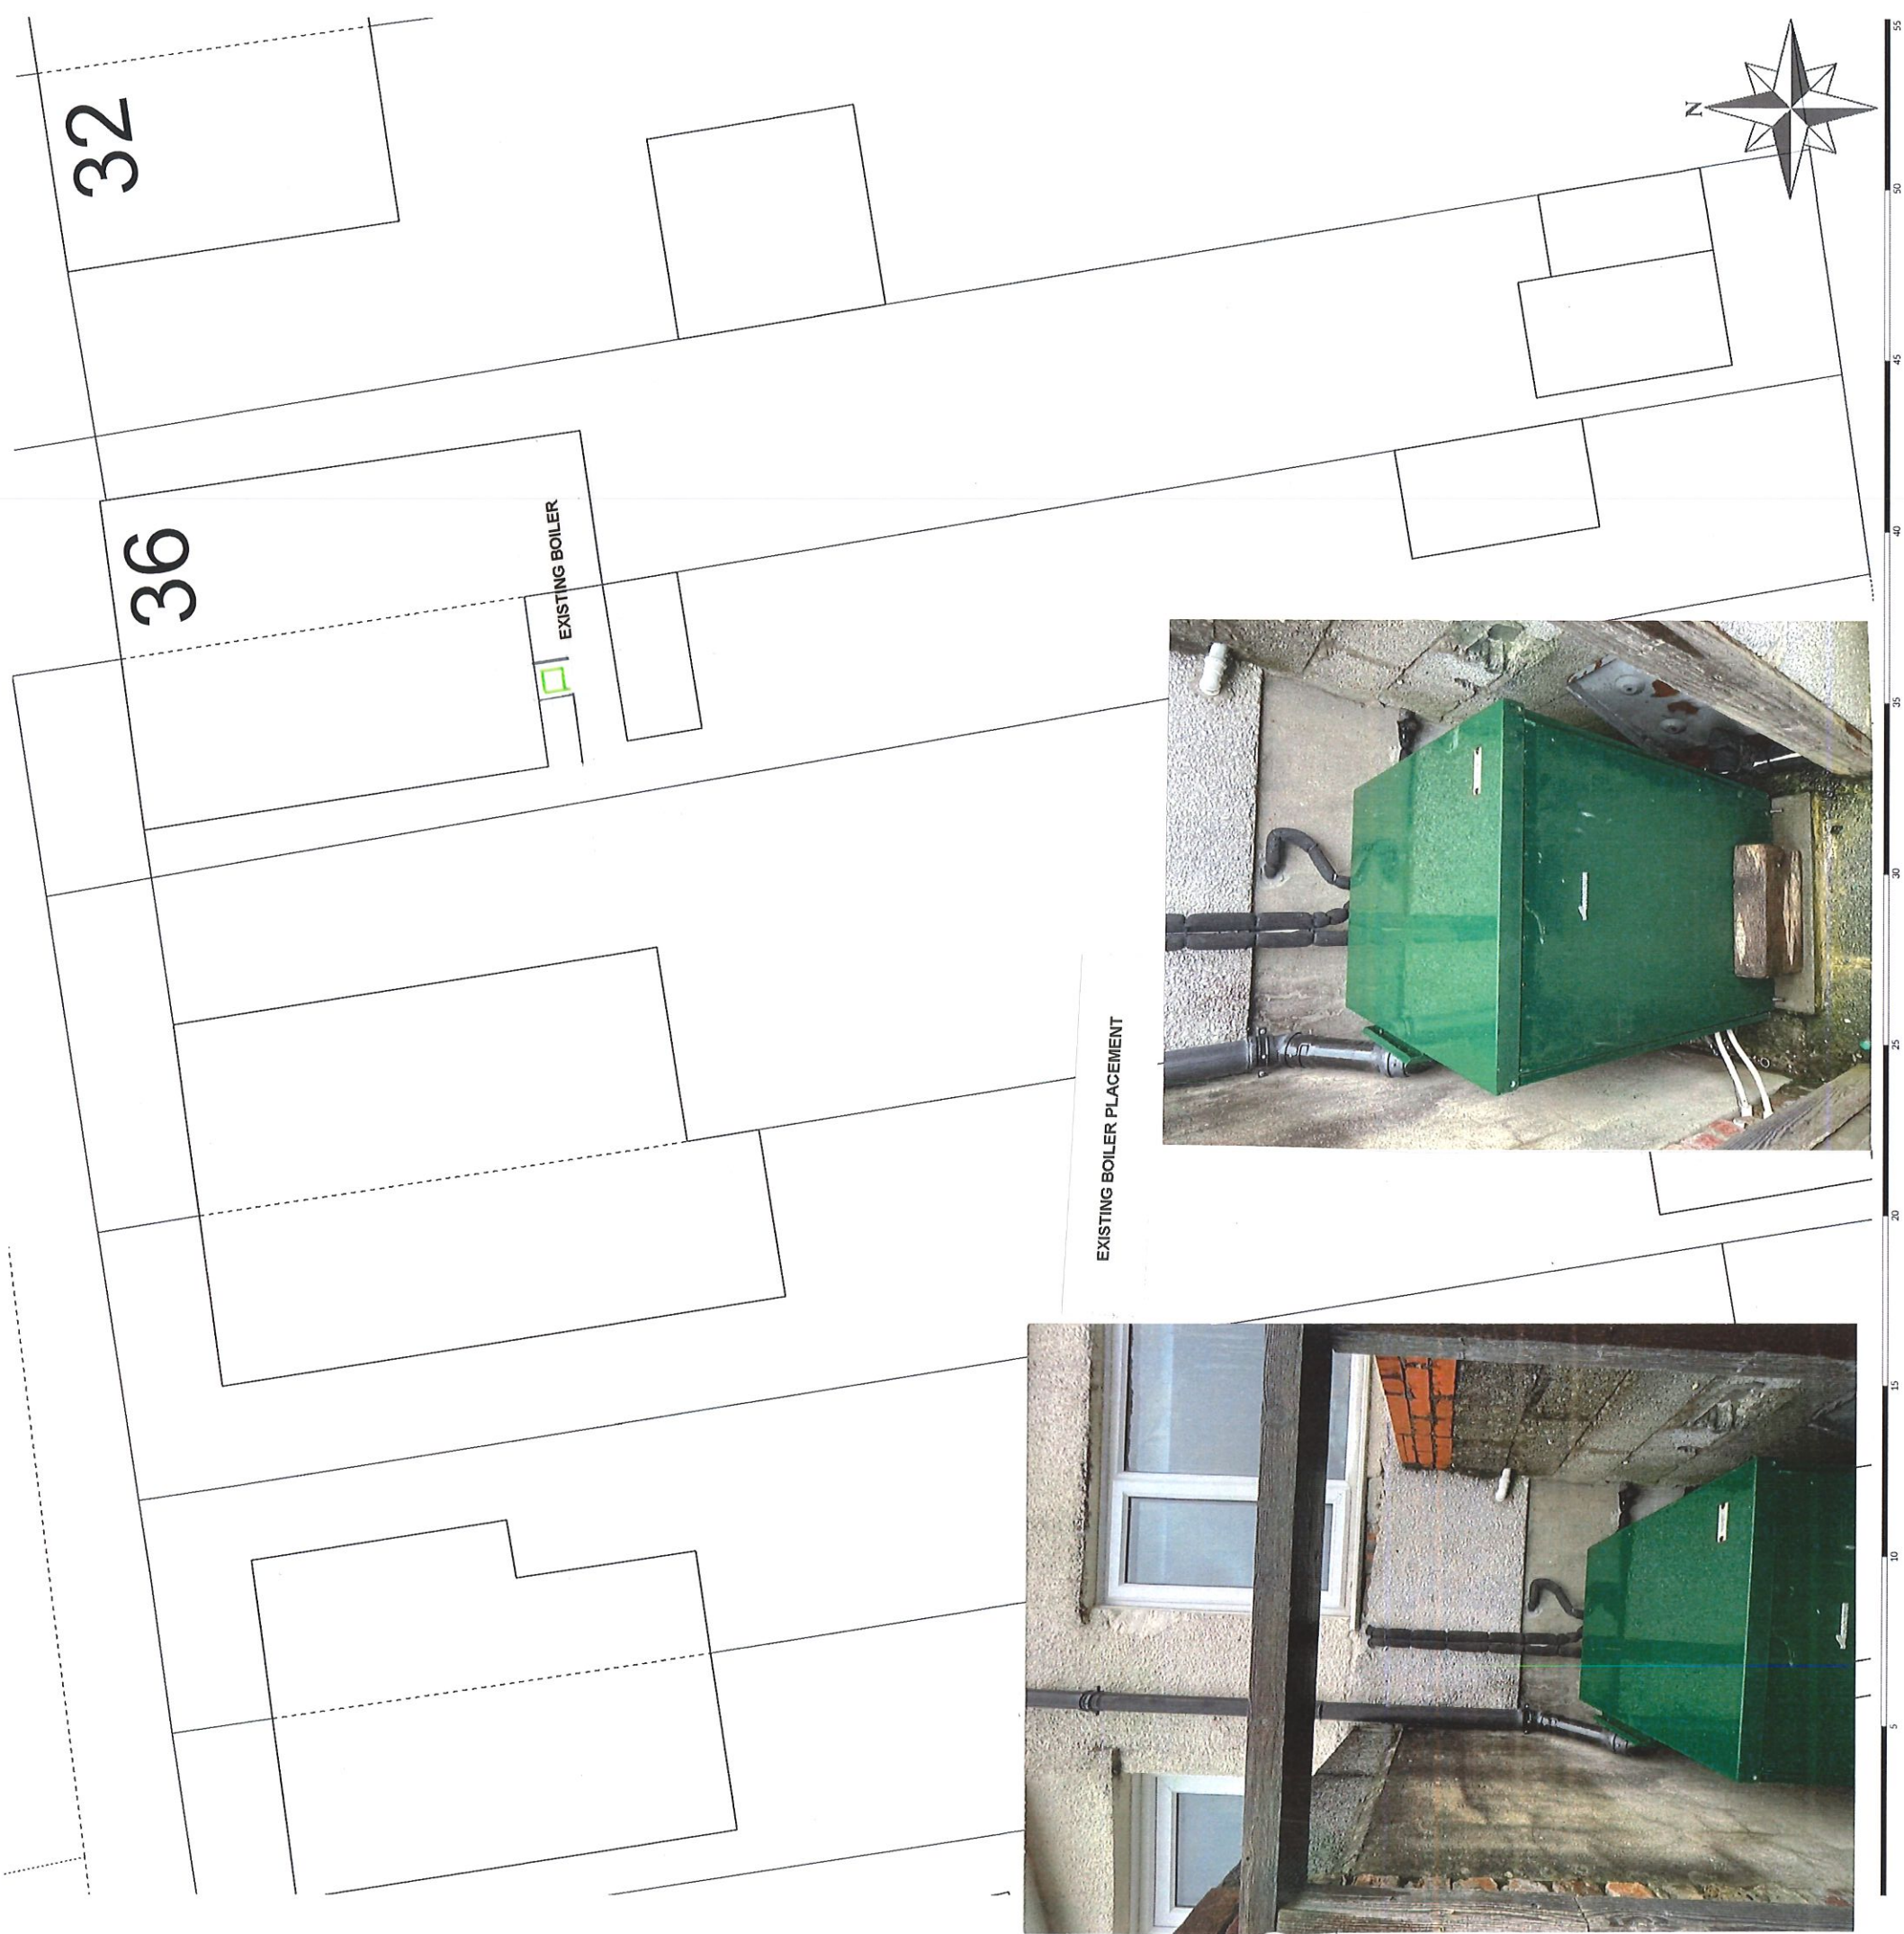

EXISTING BOILER PLACEMENT



Scale: 1:200 | Area < 1Ha | Grid Reference: 270623,213582 | Paper Size: A3