




LOCATION PLAN
1 : 1250

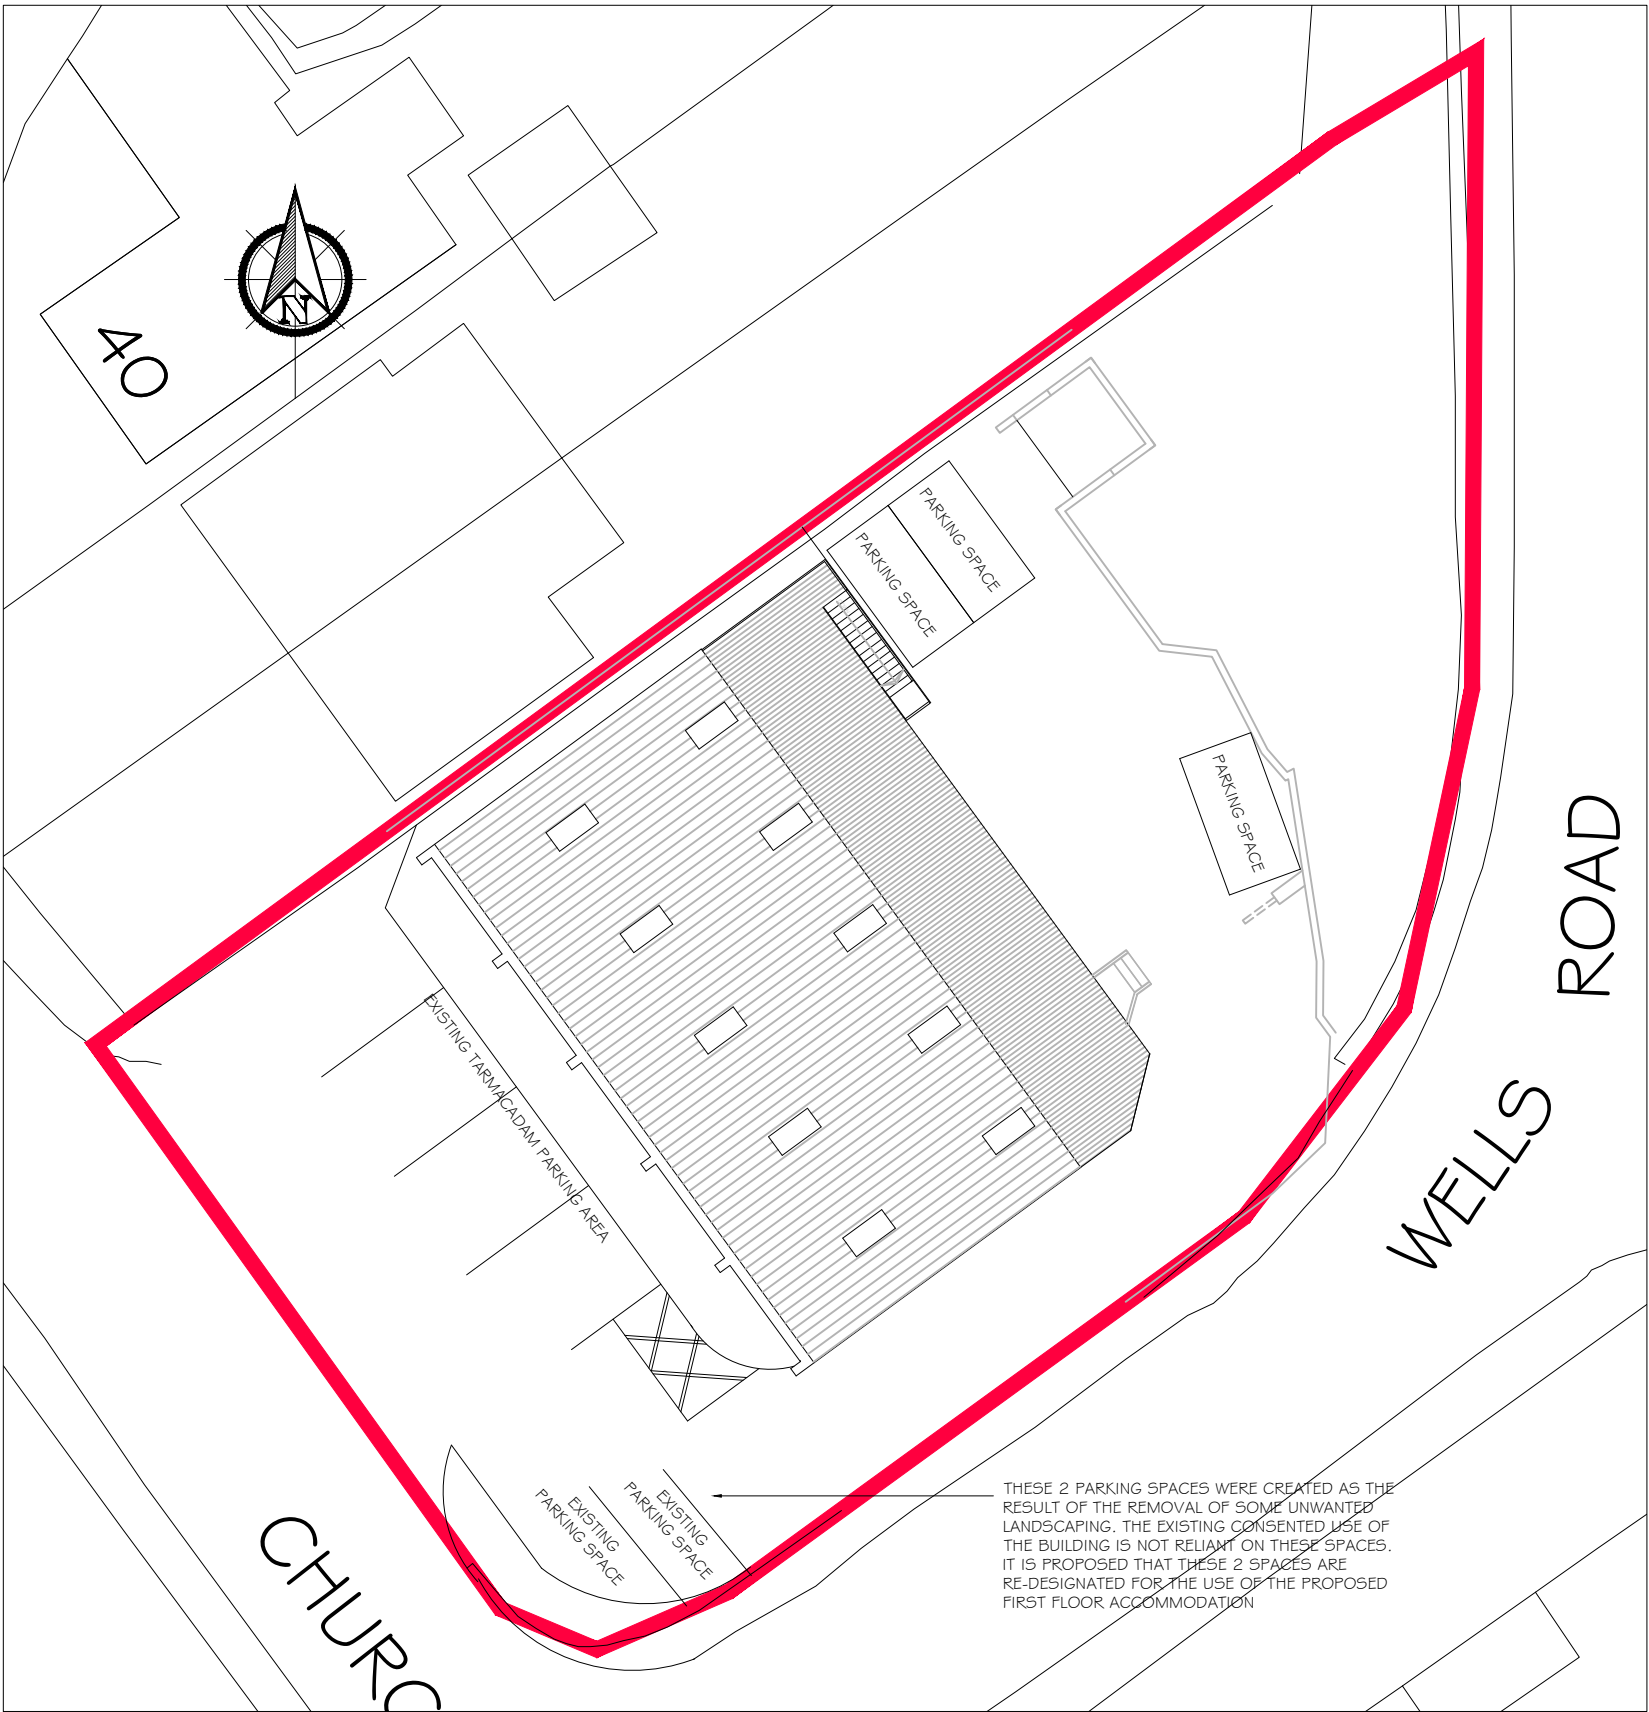

SITE PLAN (PROPOSED)
1 : 250