


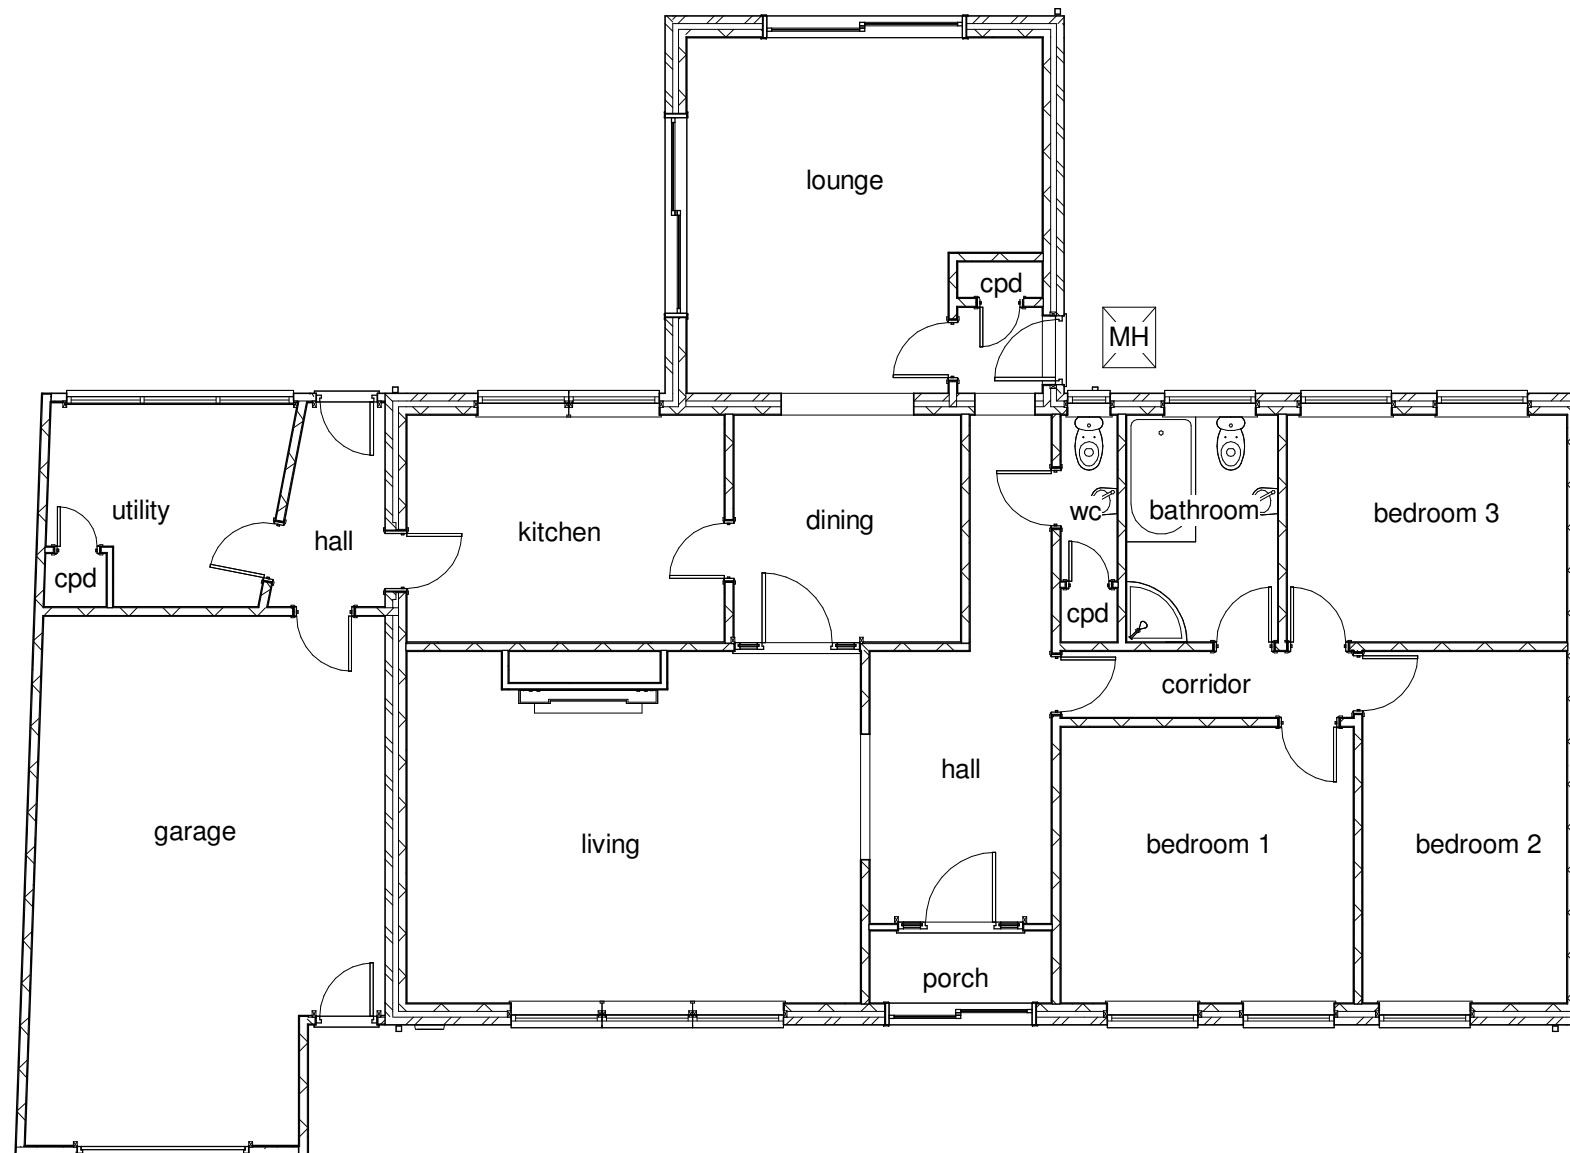

Existing GF
1 : 100

	No.	Description	Date	 COMPLETE BAR & STRUCTURAL www.ccs-solutions.co.uk				PROJECT		CLIENT	
								9 Ten Acre Wood		Mr Alex Baker	
				SHEET	Date	Project number	Scale (@ A3)				
					28/11/2022	28112022	1 : 100				
					Drawn by	DRWAING NUMBER		REV			
					CCS						
				Checked by	A301						
				Client							
			Existing GF								