


- NOTE:
1. LOCAL LANDSCAPE ARCHITECT TO ADVISE ON FNAL DETAILS & SPECS.
 2. LANDSCAPE / PLANTS ACCORDING TO LOCAL CLIMATE CONDITIONS.
 3. WEED BARRIER REQUIRED FOR WEED CONTROL.
 4. ADD ABSORBENT LONG TERM WATER RETAINING GEL (STOCKOSORB OR SIMILAR PRODUCT) TO THE SOIL TO RETAIN MOISTURE IN DRY WEATHER PERIODS.

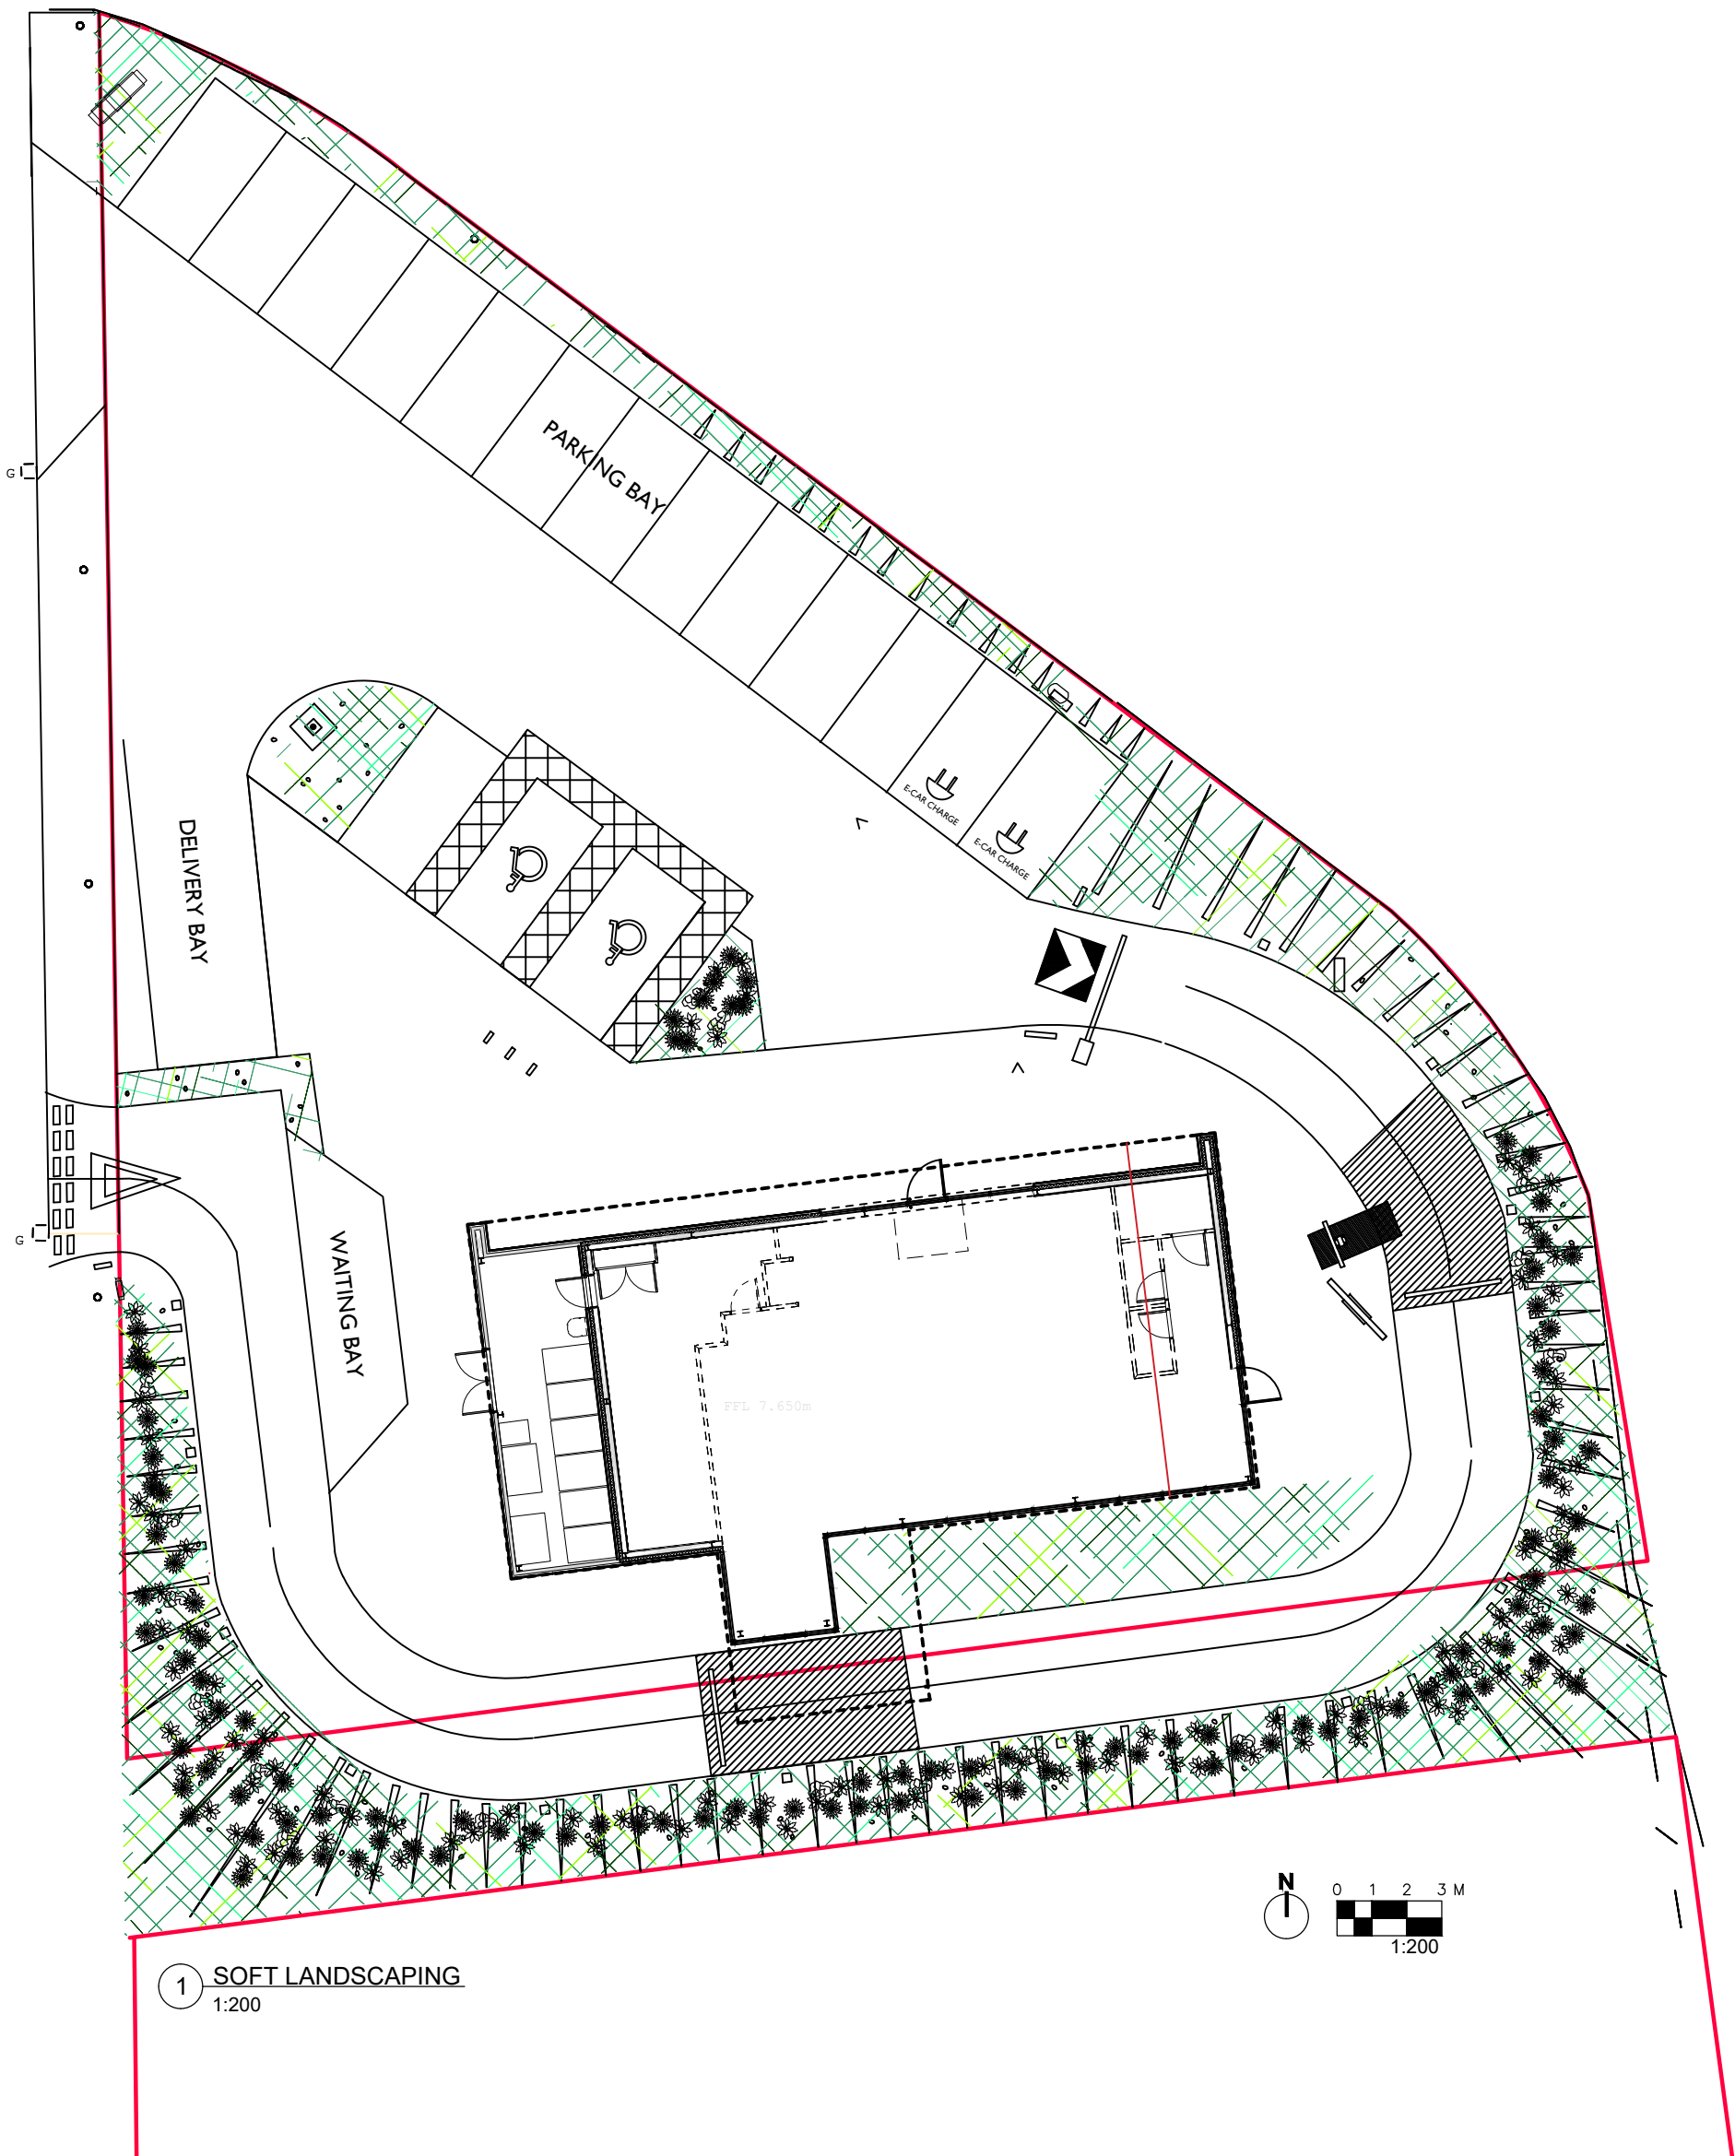

GROUND COVER



Euonymus fortunei 'Emerald Gaiety'



English Ivy (Hedera helix)



Cotoneaster microphyllus 'Cooperi'

GRASS BORDER



Pennisetum alopecuroides 'Hameln'



Anemanthele lessoniana



Calamagrostis x acutiflora 'Karl Foerster'

SHRUBS



Cotoneaster 'Cornubia'



Cornus stolonifera 'Flaviramea'

LOW MAINTENANCE EVERGREEN SHRUBS




Aucuba Japonica Variegata



Pachysandra terminalis



Cornus canadensis

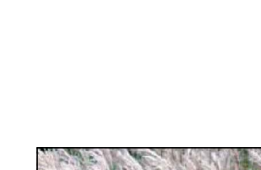

Miscanthus sinensis 'Kleine Fontäne'



Betula utilis var. jacquemontii 'Grayswood Ghost'



Bamboos



Corylus avellana



Hamamelis x intermedia 'Pallida'




Pittosporum tenuifolium 'Golf Ball'



Photinia Red Robin

SOFT LANDSCAPE FINISHES LEGEND:

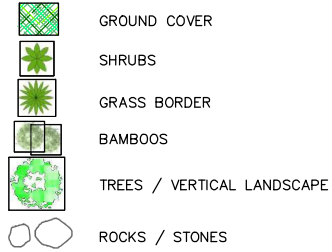

TREES



Betula utilis var. jacquemontii 'Grayswood Ghost'

VERTICAL LANDSCAPE



Corylus avellana



Cornus alba 'Aurea'

This Drawing is Copyright. ©

Note: All dimensions to be checked on site and not to be scaled from drawing.

AMENDMENTS:

Revision **Date**

BUCKMASTERBATCUP
Architects Ltd.

CLIENT:
Huw Jenkins

PROJECT TITLE:
Site adjoining Neath Abbey Road, Neath

DRAWING TITLE:
Soft Landscaping

SCALE: 1:200 @ A2 DATE: November 2022

SWANSEA
70 Walter Road
Swansea, SA1 4QA
T - 01792 466060
F - 01792 644646
www.bbarch.co.uk
info@bbarch.co.uk

LONDON
One Kingdom Street
Paddington Central
London, W2 6BD

BBA 909.P.11