



C SECTION - C - DOUBLE SLOPE GREEN ROOF
1:100

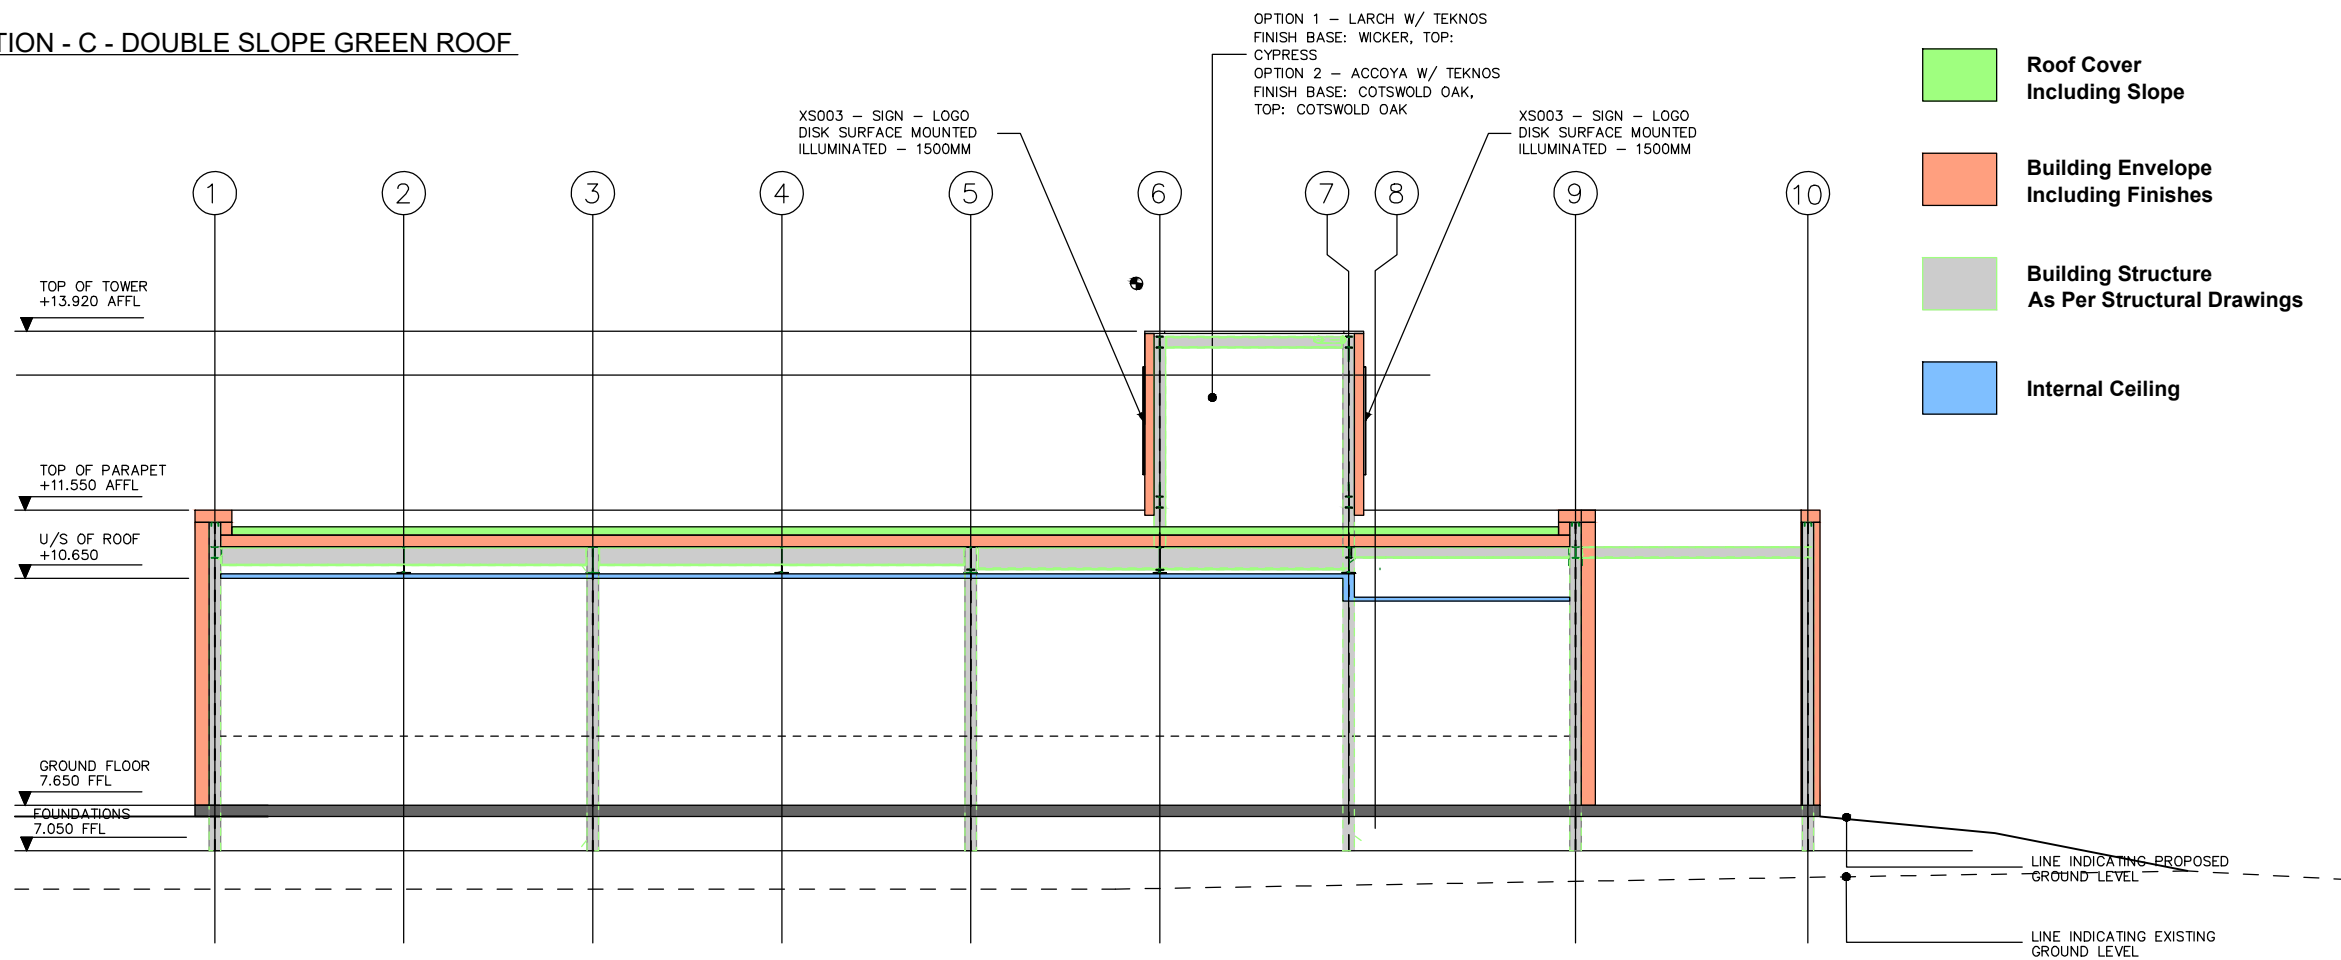

D SECTION - D - DOUBLE SLOPE GREEN ROOF
1:100

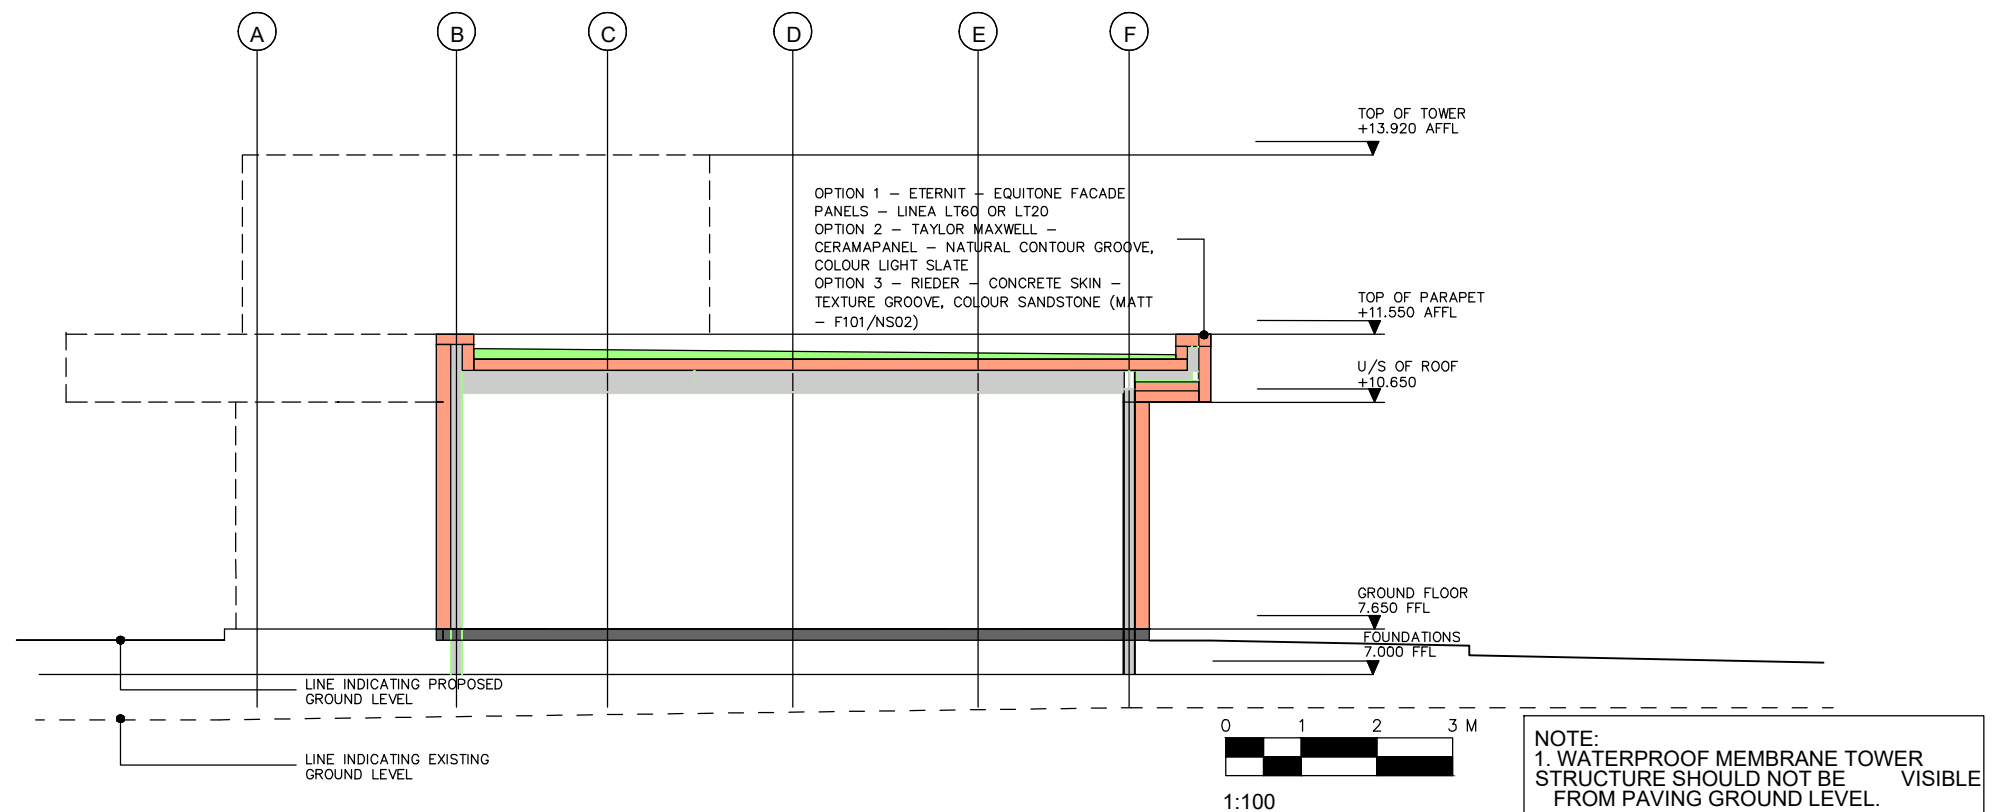

This Drawing is Copyright. ©
**Note: All dimensions to be checked on site
and not to be scaled from drawing.**

AMENDMENTS:
Revision Date

BUCKMASTERBATCUP
Architects Ltd.

CLIENT:
Huw Jenkins

PROJECT TITLE:
Site adjoining Neath Abbey Road, Neath

DRAWING TITLE:
Sections C & D

SCALE: 1:100 @ A3 DATE: November 2022

SWANSEA
70 Walter Road
Swansea, SA1 4QA
T - 01792 466060
F - 01792 644646
www.bbarch.co.uk
info@bbarch.co.uk

LONDON
One Kingdom Street
Paddington Central
London, W2 6BD

BBA **909.P.08**