





Ordnance Survey, (c) Crown Copyright 2022. All rights reserved. Licence number 100022432

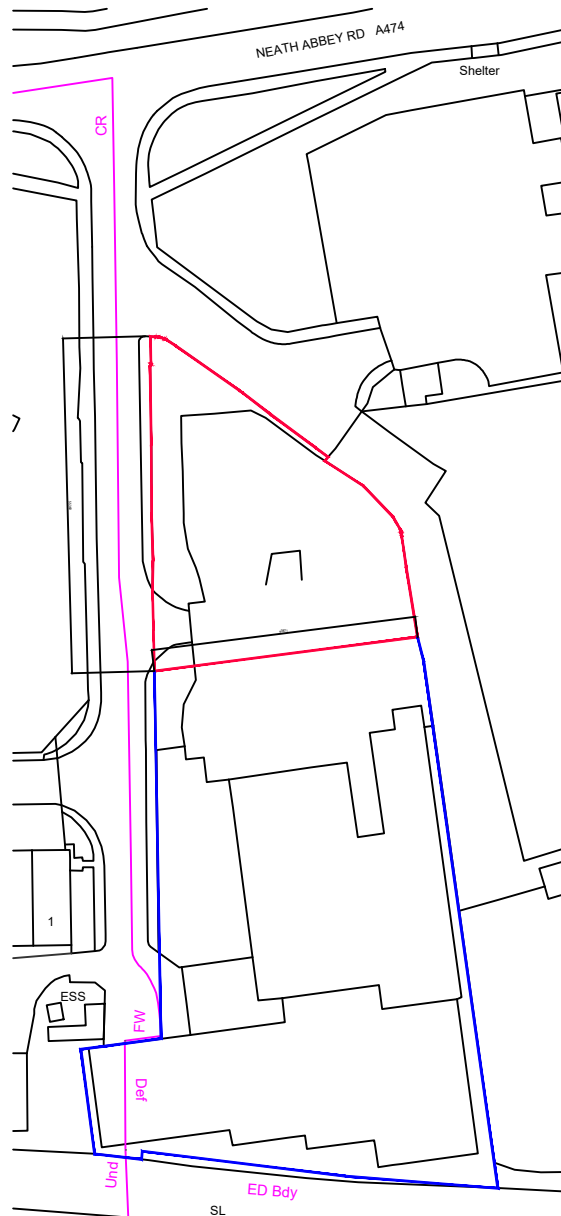

Site Location Plan

SCALE: 1:1250

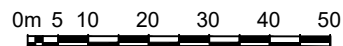

BUCKMASTERBATCUP
Architects Ltd.

CLIENT:
Huw Jenkins

PROJECT TITLE:
**Site adjoining Neath Abbey Road,
Neath, SA10 7DN**

DRAWING TITLE:
Site Location Plan

SCALE: **1:1250 @ A4** | DATE: **November 2022**

SWANSEA
70 Walter Road
Swansea, SA1 4QA
T - 01792 466060
F - 01792 644646
www.bbarch.co.uk
info@bbarch.co.uk

LONDON
One Kingdom Street
Paddington Central
London, W2 6BD

BBA 909.P.01A

NOTES/AMENDMENTS:

Revision
Site boundary amended

Date
01.12.22

This Drawing is Copyright.
**Note: All dimensions to be checked on site
and not to be scaled from drawing.**