


Notes:

1. All posts at 3000mm Center
2. Post foundation at 1000 mm
3. (A) posts comprise of 100mm Galvanised box section (8 gpf)
4. (B) posts comprise of 50 mm Galvanised box section (7 gpf)
5. Sight screen rail accommodates Sight Screen on rollers
6. Sight screen slides to pitch location and is removed on completion of match

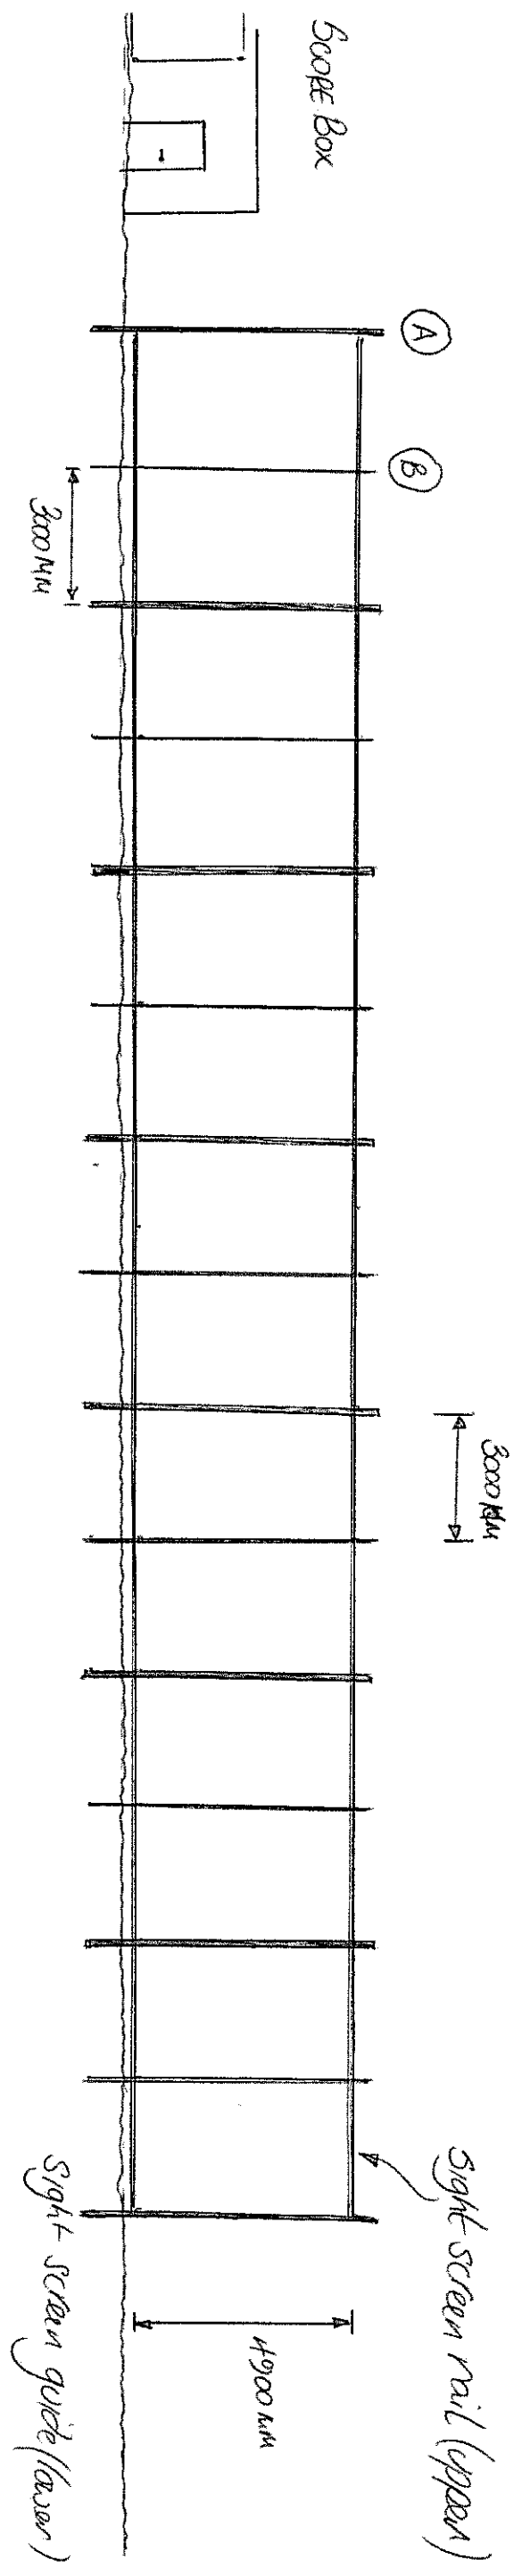

Skenson Cricket Club
Ref: P2022/0760

Scale 1 : 150