

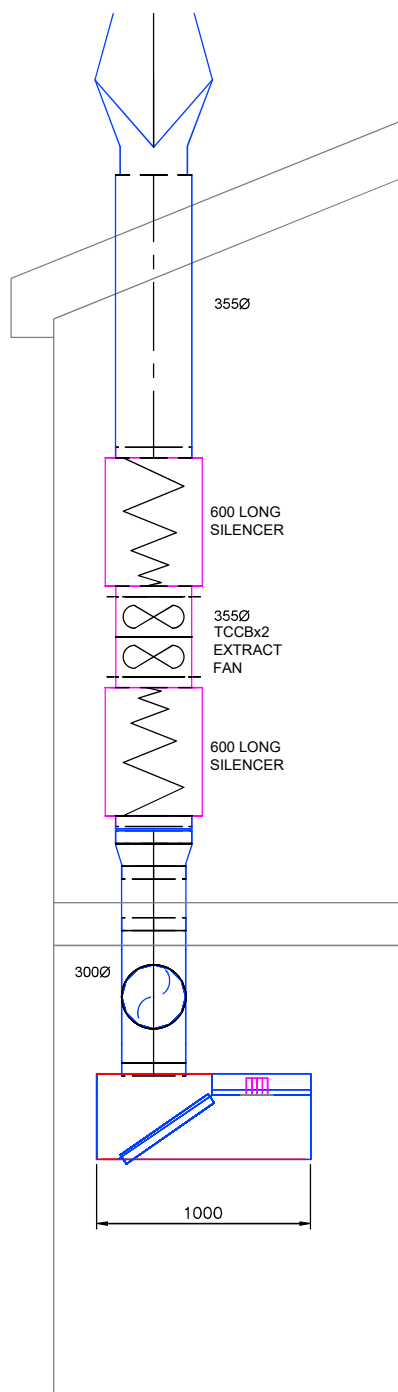


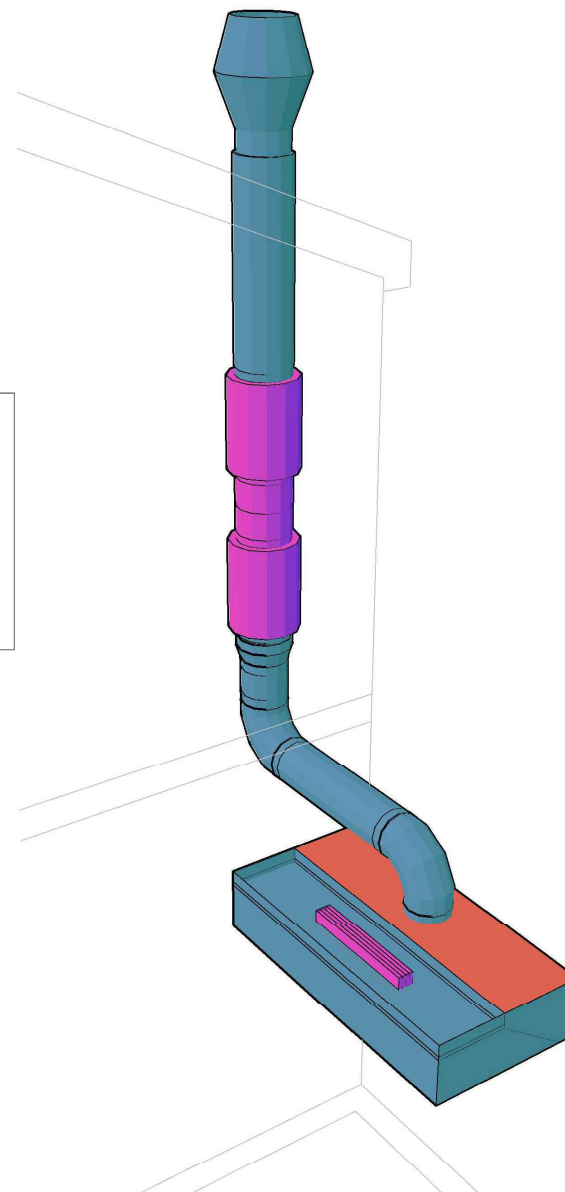

Section A

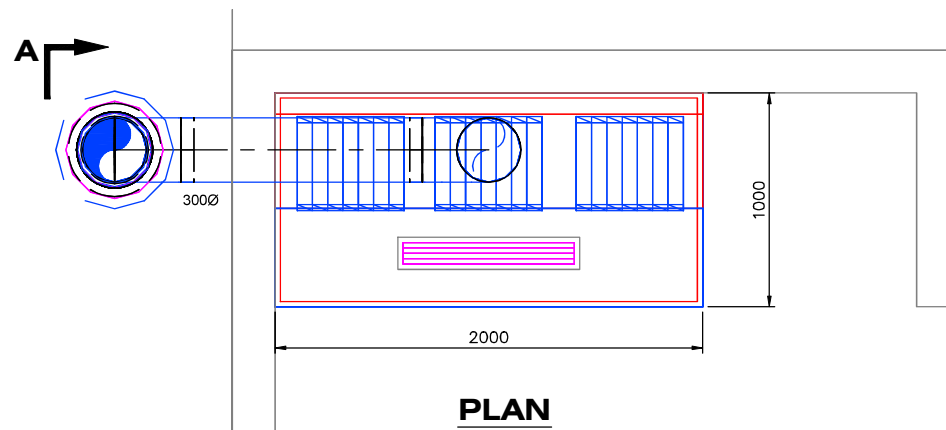

PROJECT:
BRYNCOCH

DATE: 21/10/21

SCALE: 1:25@A3

DRG NO: BRYN-01

REV: 1

DRAWN BY: RE

DO NOT SCALE