DO NOT SCALE EXCEPT FOR PLANNING AND BUILDING REGULATION PURPOSES

GENERAL NOTES

LIGHTING :-
ALL LIGHTING TO BE POSITIONED TO AVOID DIRECT GLARE ON THE EYES OF THE USER AND UNWANTED REFLECTIONS FROM THE SCREEN OR OPERATING FEATURES. GLARE FROM LIGHTING TO BE AVOIDED.
SIGNAGE :-
ALL SIGNAGE TO CONFORM TO BS 8300:2001 SECTIONS 9.2.2 LOCATION & DESIGN OF SIGNS & INFORMATION AND 9.2.3 VISUAL SIGNS.
ALL NEW GLAZING CONFORMS TO BS 6206.
ALL ELECTRICAL WORK CONFORMS TO BS 7671.

IT IS ASSUMED THAT ALL PRELIMINARY WORKS CARRIED OUT / CONTRACTED BY THE SITE OWNER (SHOULD THEY BE REQUIRED BY THE PROJECT) ARE COMPLETED IN ACCORDANCE WITH CURRENT BUILDING REGULATIONS 2010 AND AMENDMENTS THEREAFTER

SITE NOTES

FLOOR CONSTRUCTION:
CERAMIC TILE ON CONCRETE

TTW INSTALL
FORM APERTURE THROUGH BRICKWORK
MODIFY TIMBER SHELVING AS REQUIRED TO SUIT TTW ATM
MODIFY METAL SHELVING (IF REQUIRED FOR) FOR ATM TO RACK OUT

INSTALL: STEEL APERTURE LINERS, CAVITY CLOSERS, PLINTH, ATM, ELECTRICS AND NON-ILLUMINATED DI-BOND SIGNAGE

NOTE:
- NO ASBESTOS REG. CSS TO ARRANGE ASBESTOS SURVEY REQUIRED PRIOR TO FURTHER SURVEYS AND INVASIVE WORKS COMMENCING


- LOCKED WAREHOUSE ROLLER SHUTTER (NO KEYS)
- NO ATM ENCLOSURE INSTALLED AS STATED BY CASH ZONE
- ATM CANNOT BE DELIVERED THROUGH SHOP (TOO TIGHT)
- DESTRUCTIVE WALL SURVEY REQ. (WALL THICKNESS & FLOOR LEVEL DIFFERENCE)
- FULL SERVICE CLEARANCE NOT ACHIEVABLE CASH ZONE TECH SUPPORT TO ASSESS

WORK TO BE CARRIED OUT BY OTHERS


PROVIDE FULL ACCESS FOR ASBESTOS SURVEY AND ANY ADDITIONAL SITE SURVEYS

SITE TO PROVIDE ACCESS INTO WAREHOUSE THROUGH LOCKED ROLLER SHUTTER (LOCKSMITH REQUIRED) FOR ATM DELIVERY


RELOCATE 2 X SIGNS AND LOOSE STOCK IN ATM INSTALL LOCATION

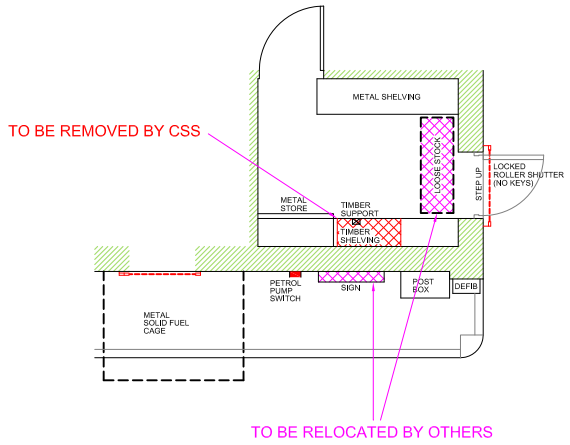

EXISTING (PART) PLAN

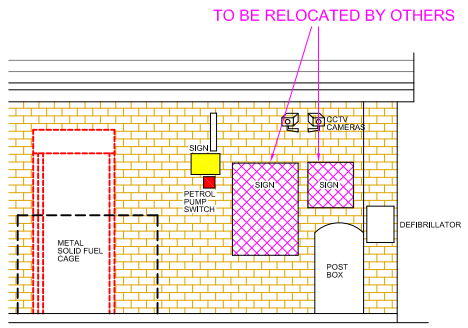


EXISTING ELEVATION

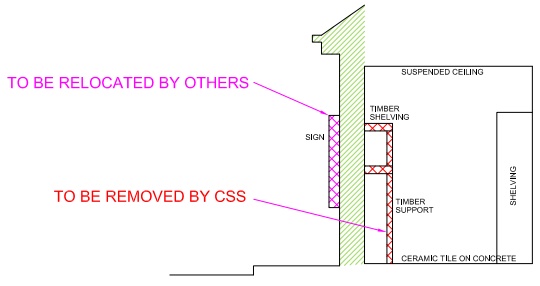


EXISTING SECTION VIEW A-A


0 1 2 3 4 5 6 7 8 9 10
Scale in Metres Scale 1:100

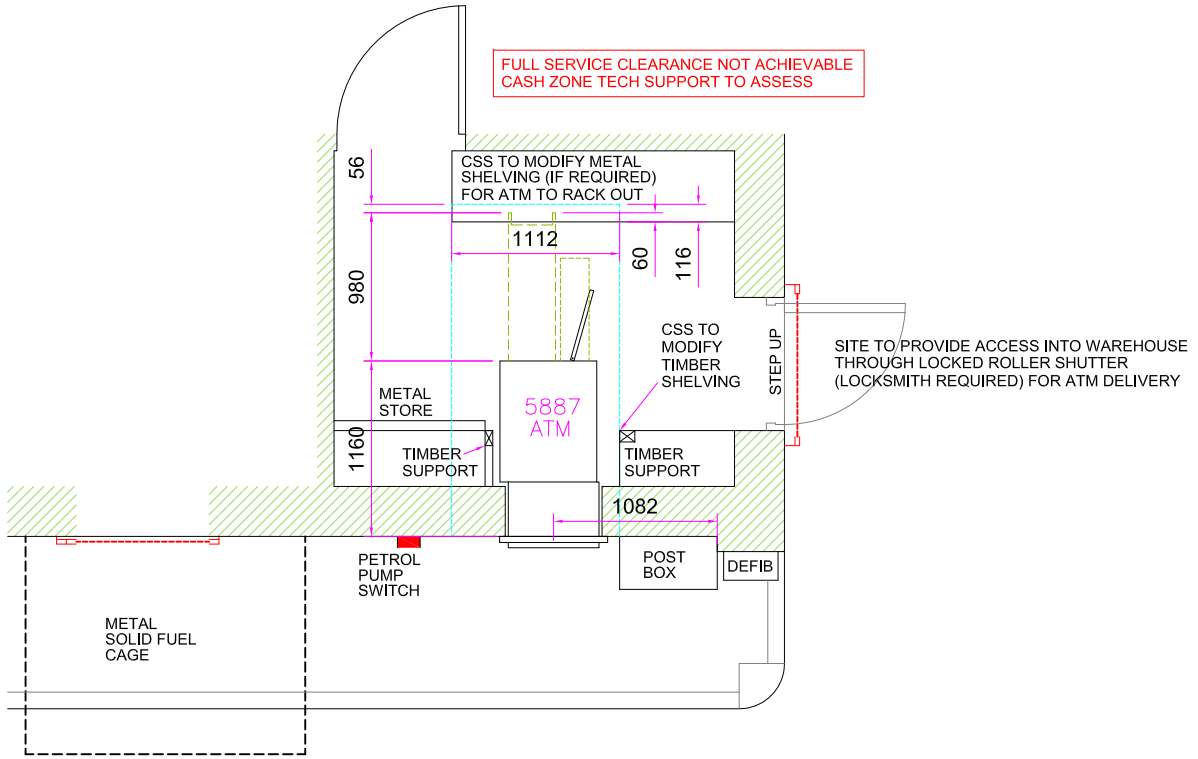

PROPOSED (PART) PLAN

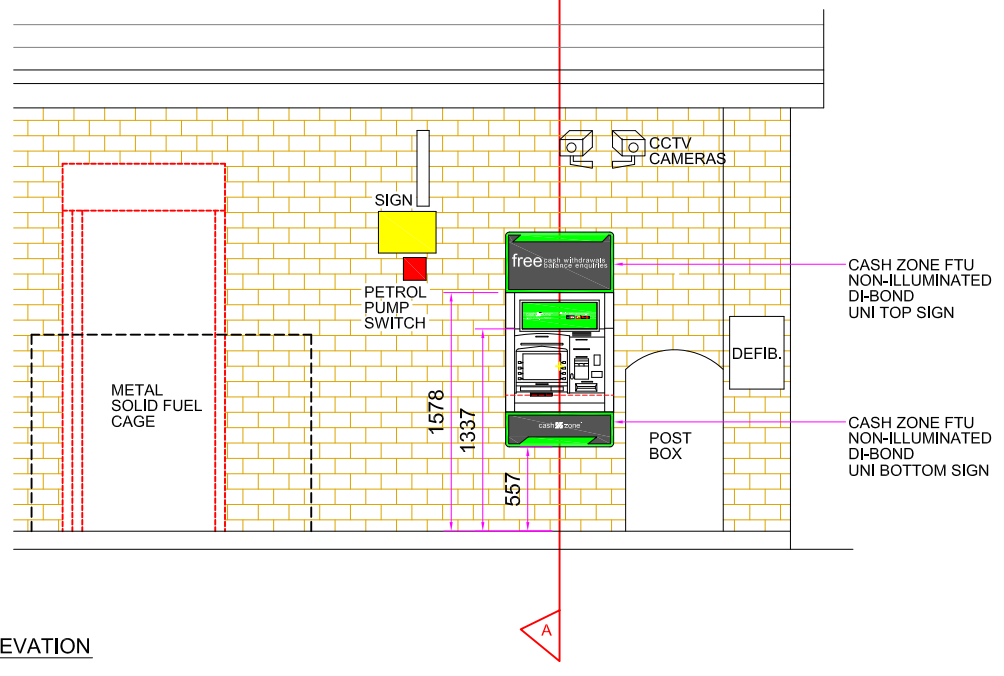

PROPOSED ELEVATION

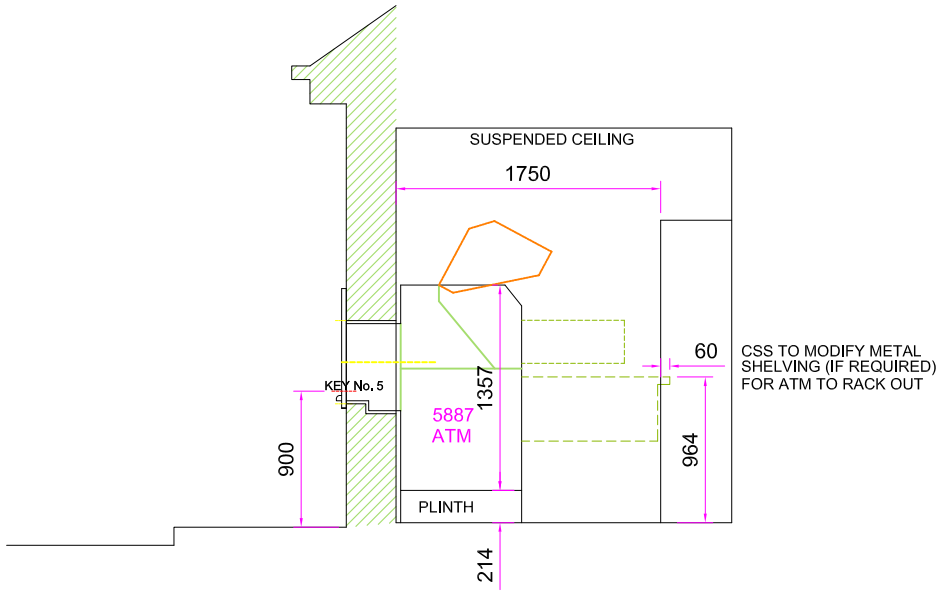

SECTION VIEW A-A

0 1 2 3 4 5 6 7 8 9 10
Scale in Metres Scale 1:50

SITE ADDRESS
TREBANOS SERVICE STATION
142 - 146 SWANSEA ROAD,
SWANSEA,
SA8 4BN

TITLE
PROPOSED AUTOMATED TELLER MACHINE (ATM)
INSTALLATION FOR CASHZONE

DRAWN	DATE	SCALE
MAL	11/02/22	VARIOUS @A3
REF/DRG No.	SHEET	REVISION
E024920		

REVISION	DESCRIPTION	DATE	BY
04			
03			
02			
01			

drawing approval

NAME:-
POSITION:-
APPROVED:-
DATE:-
SIGNED:-

CARDTRONICS Service Solutions