


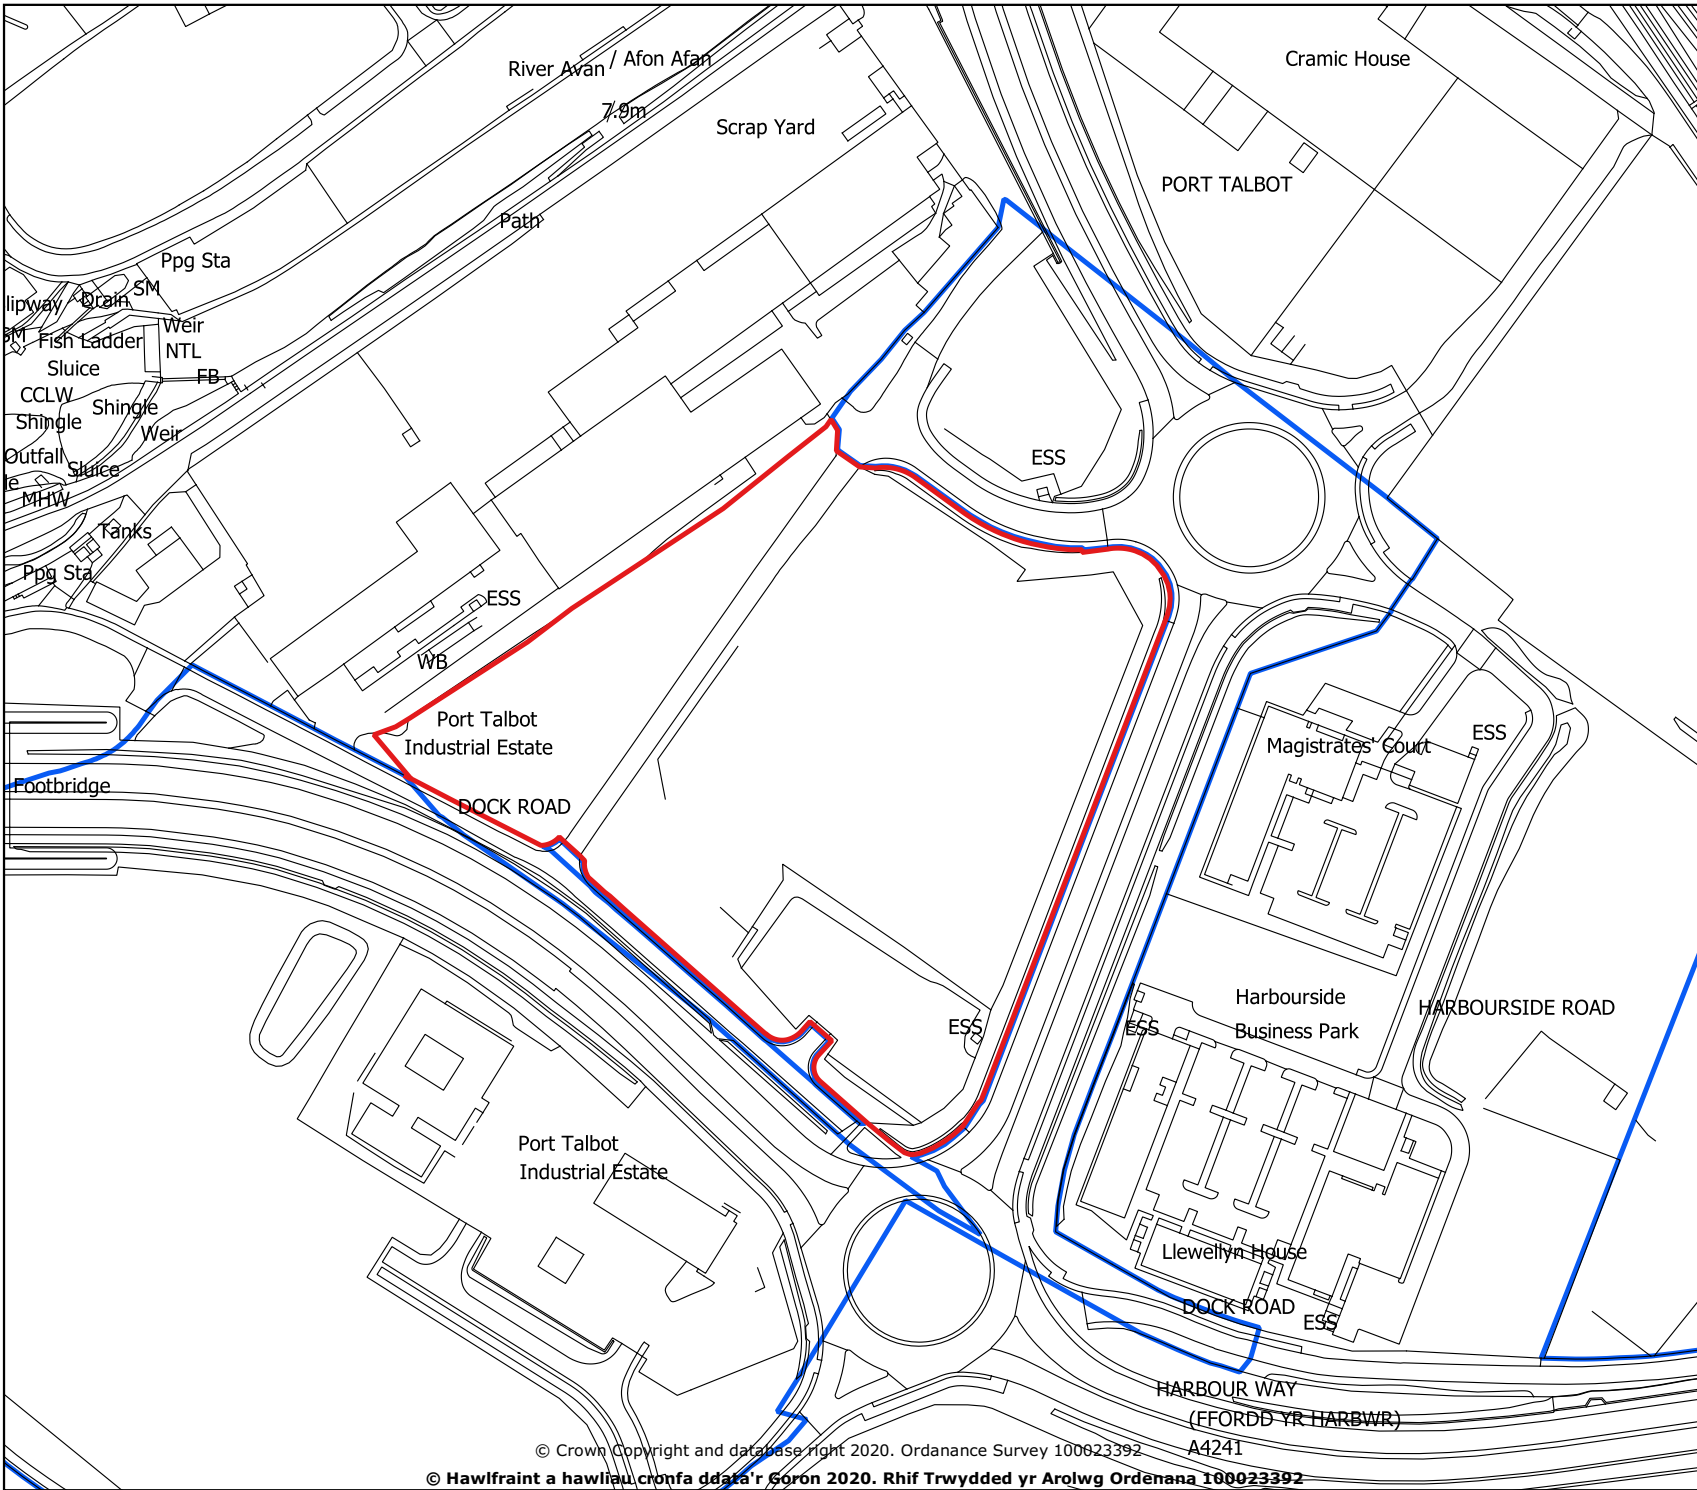

NOTES NODIADAU		
 Neath Port Talbot Castell-nedd Port Talbot County Borough Council Cyngor Bwrdeistref Sirol		
Property & Regeneration Eiddo ac Adfywio Nicola Pearce B.Sc (Hons) Dip TP, MRTPI Director of Environment The Quays, Brunel Way Baglan Energy Park Neath SA11 2GG www.npt.gov.uk Nicola Pearce B.Sc (Hons) Dip TP, MRTPI Cyfarwyddwr Yr Amgylchedd Y Ceiau, Ffordd Brunel Parc Ynni Baglan Castell-nedd SA11 2GG		
Project Prosiect		
Drawing Title Teitl Lluniadu Land at Harbourside Port Talbot		
Scales Dafol A4 @ 1:2500		Rev. Adolygu
Drawing No. Rhif gan Dynnu 21-0155		