


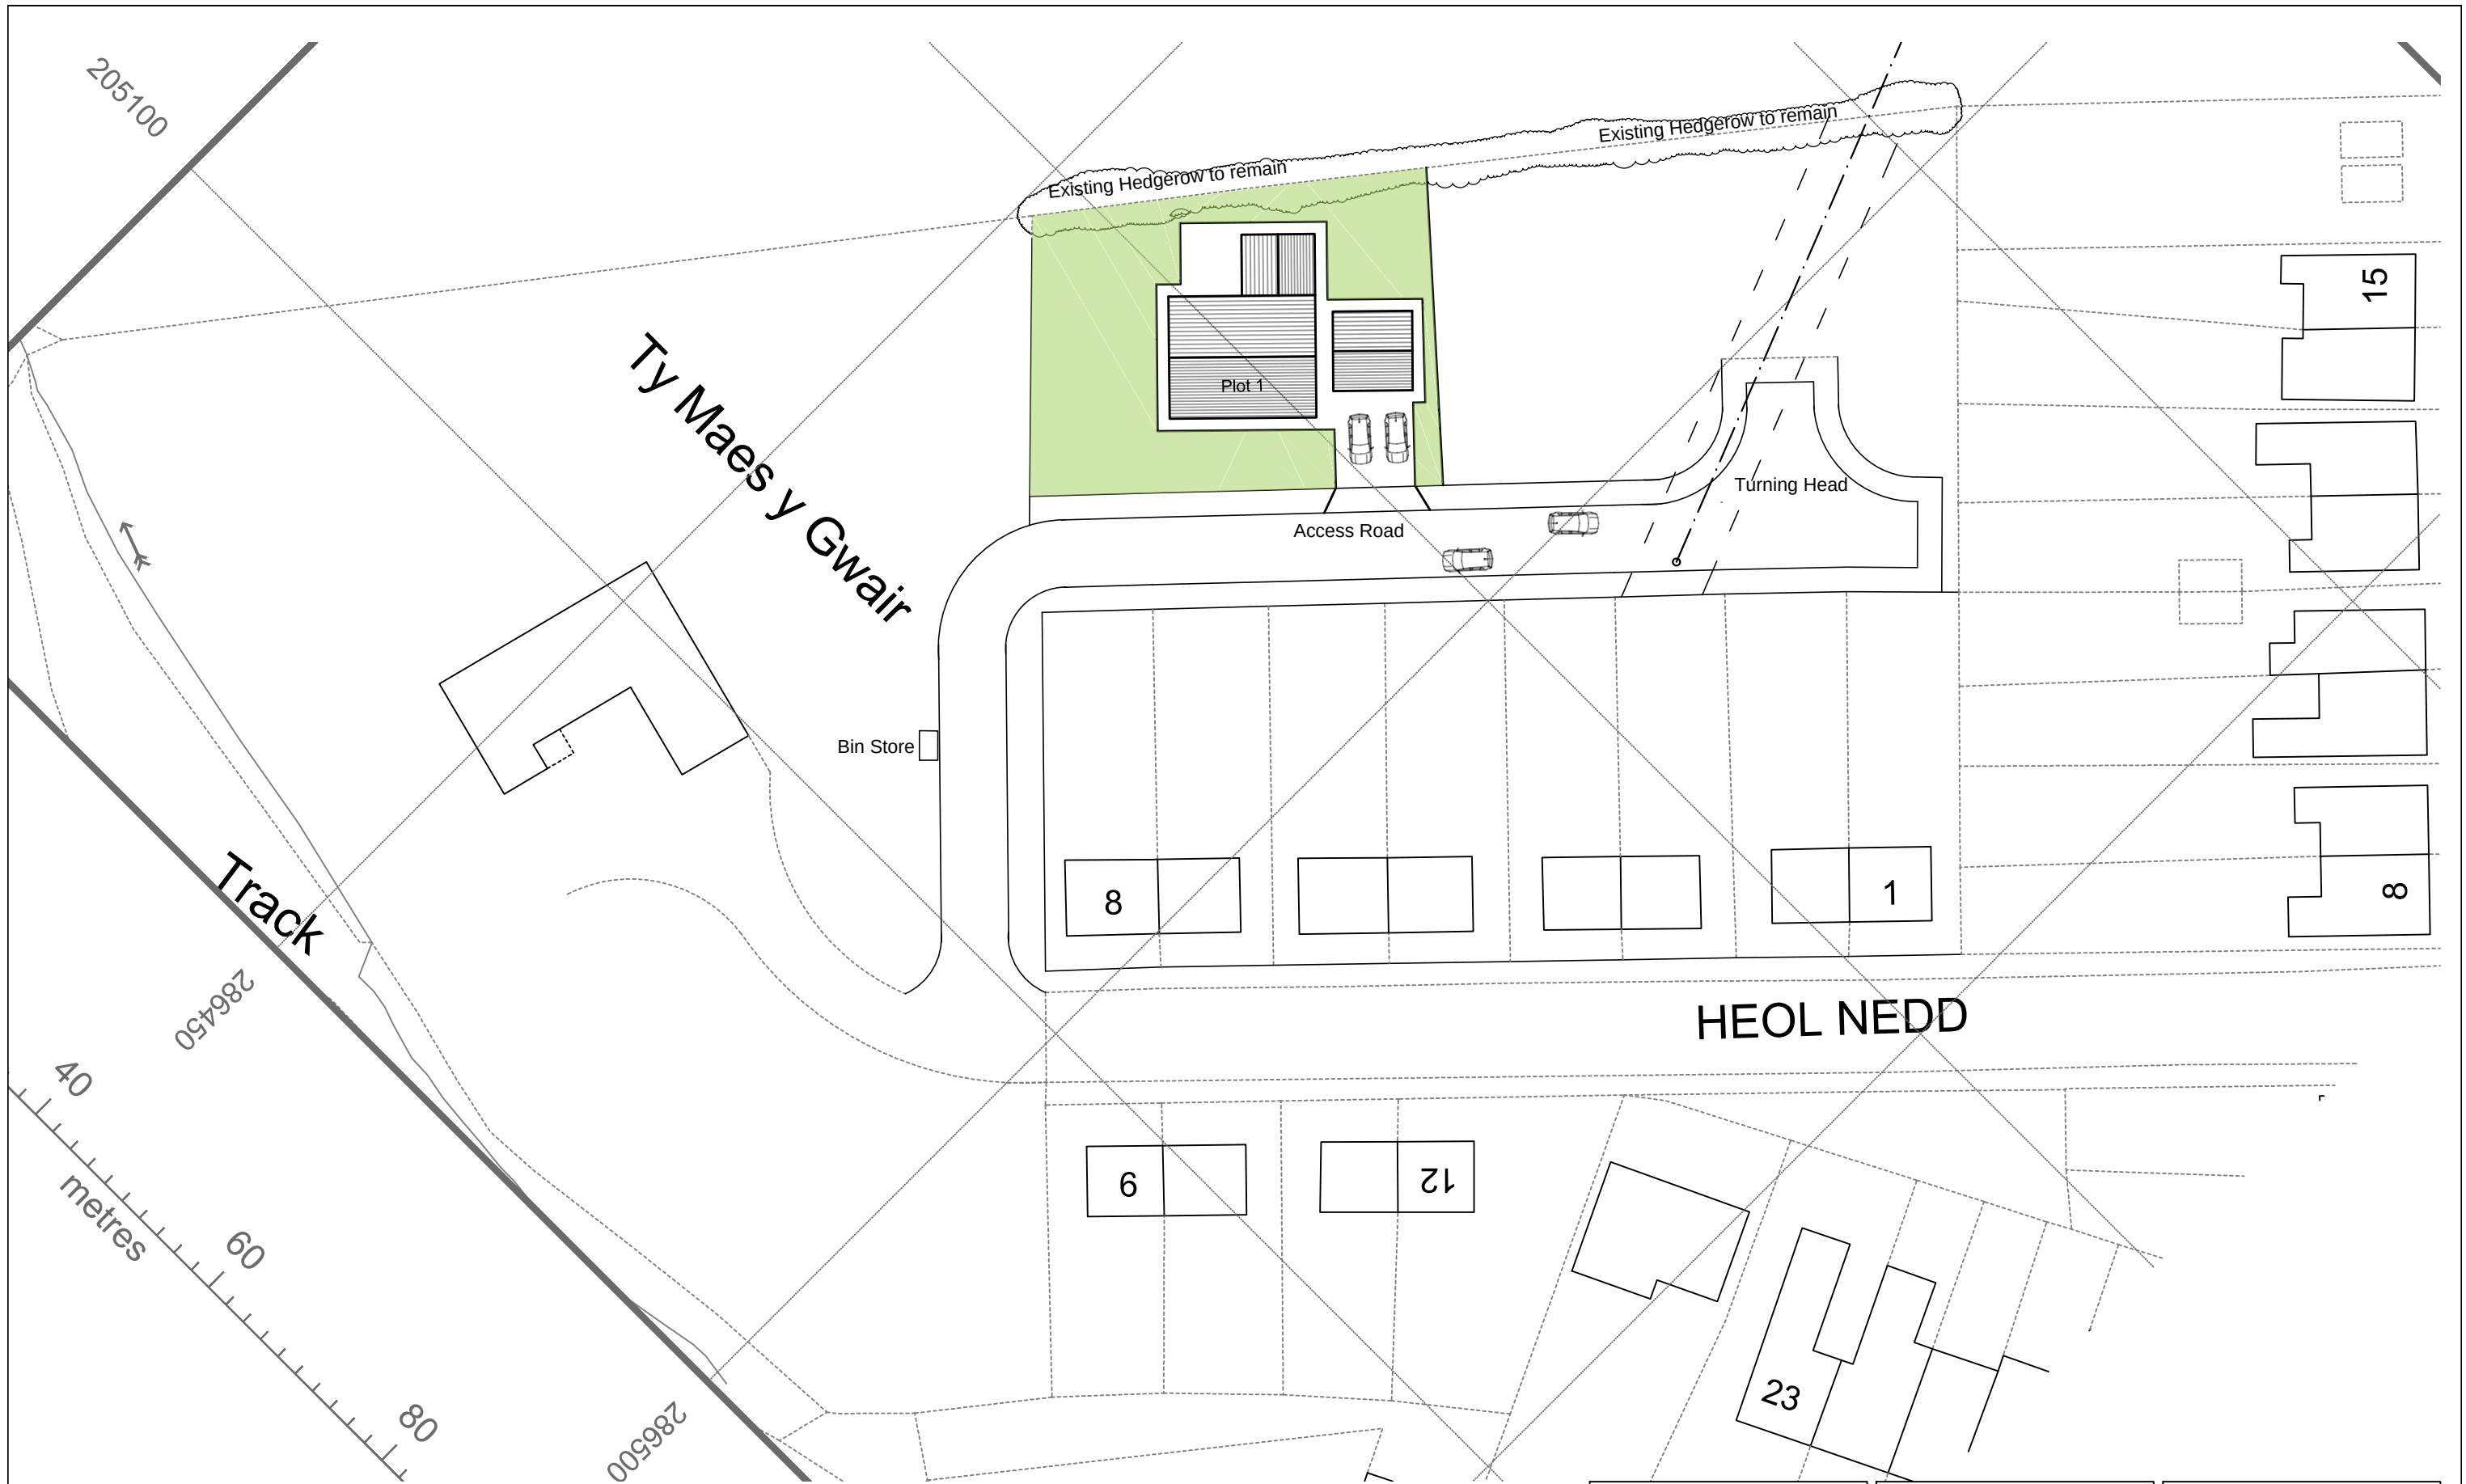

CLIENT Miss Aimee Moran and Mr Christian Sandry		JOB TITLE New Dwelling		DRNG. TITLE Current Application Plot 1	
DATE: November 2022	SCALE: 1:500	A3	DRNG. NO. 19.30.104	REV. 00	PURPOSE Planning

This drawing is copyright ©
NOTE: All dimensions to be checked on
site and not scaled from the drawing.

Ferndale Architectural Solutions LTD
98 Neath Road, Resolven, Neath, SA11 4AN Tel: 07970808768 Email: owen@ferndaleas.co.uk