


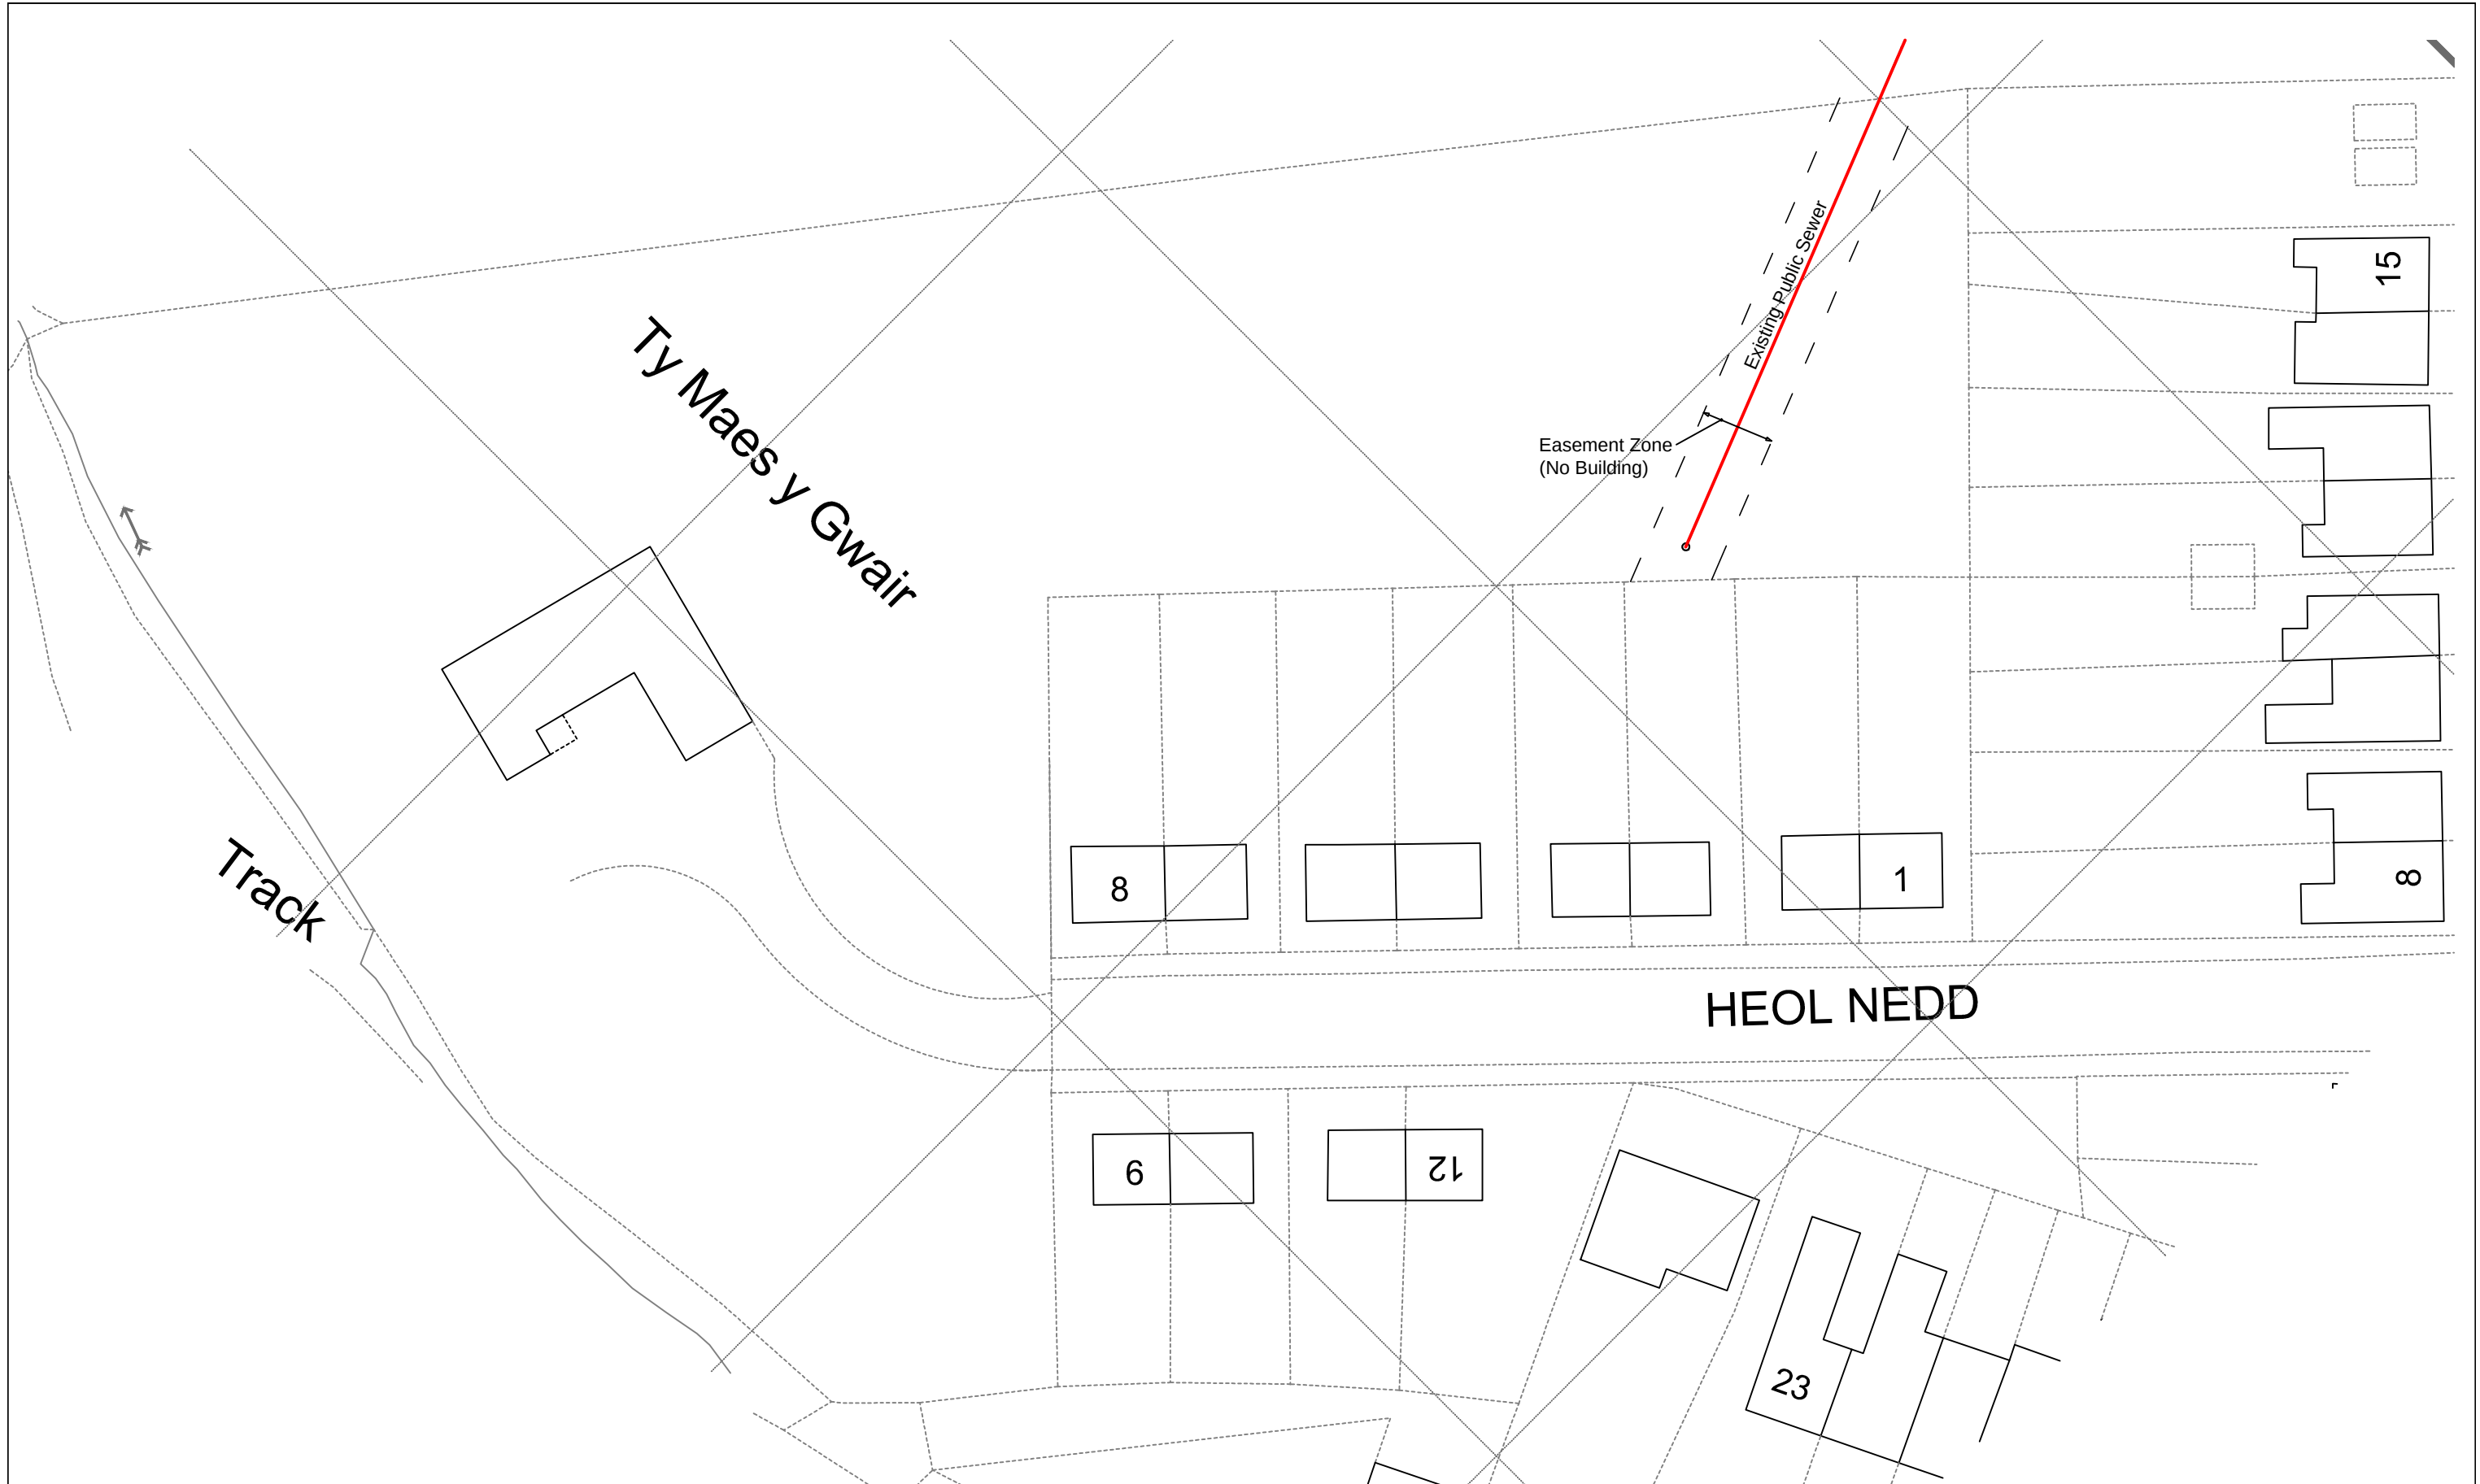

CLIENT
Miss Aimee Moran and
Mr Christian Sandry

JOB TITLE
New Dwelling

DRNG. TITLE
Existing Public Sewer

DATE:
November 2022

SCALE:
1:500

A3

DRNG. NO.	REV.	PURPOSE
19.30.101	00	Planning

This drawing is copyright ©
NOTE: All dimensions to be checked on
site and not scaled from the drawing.