


NORTH

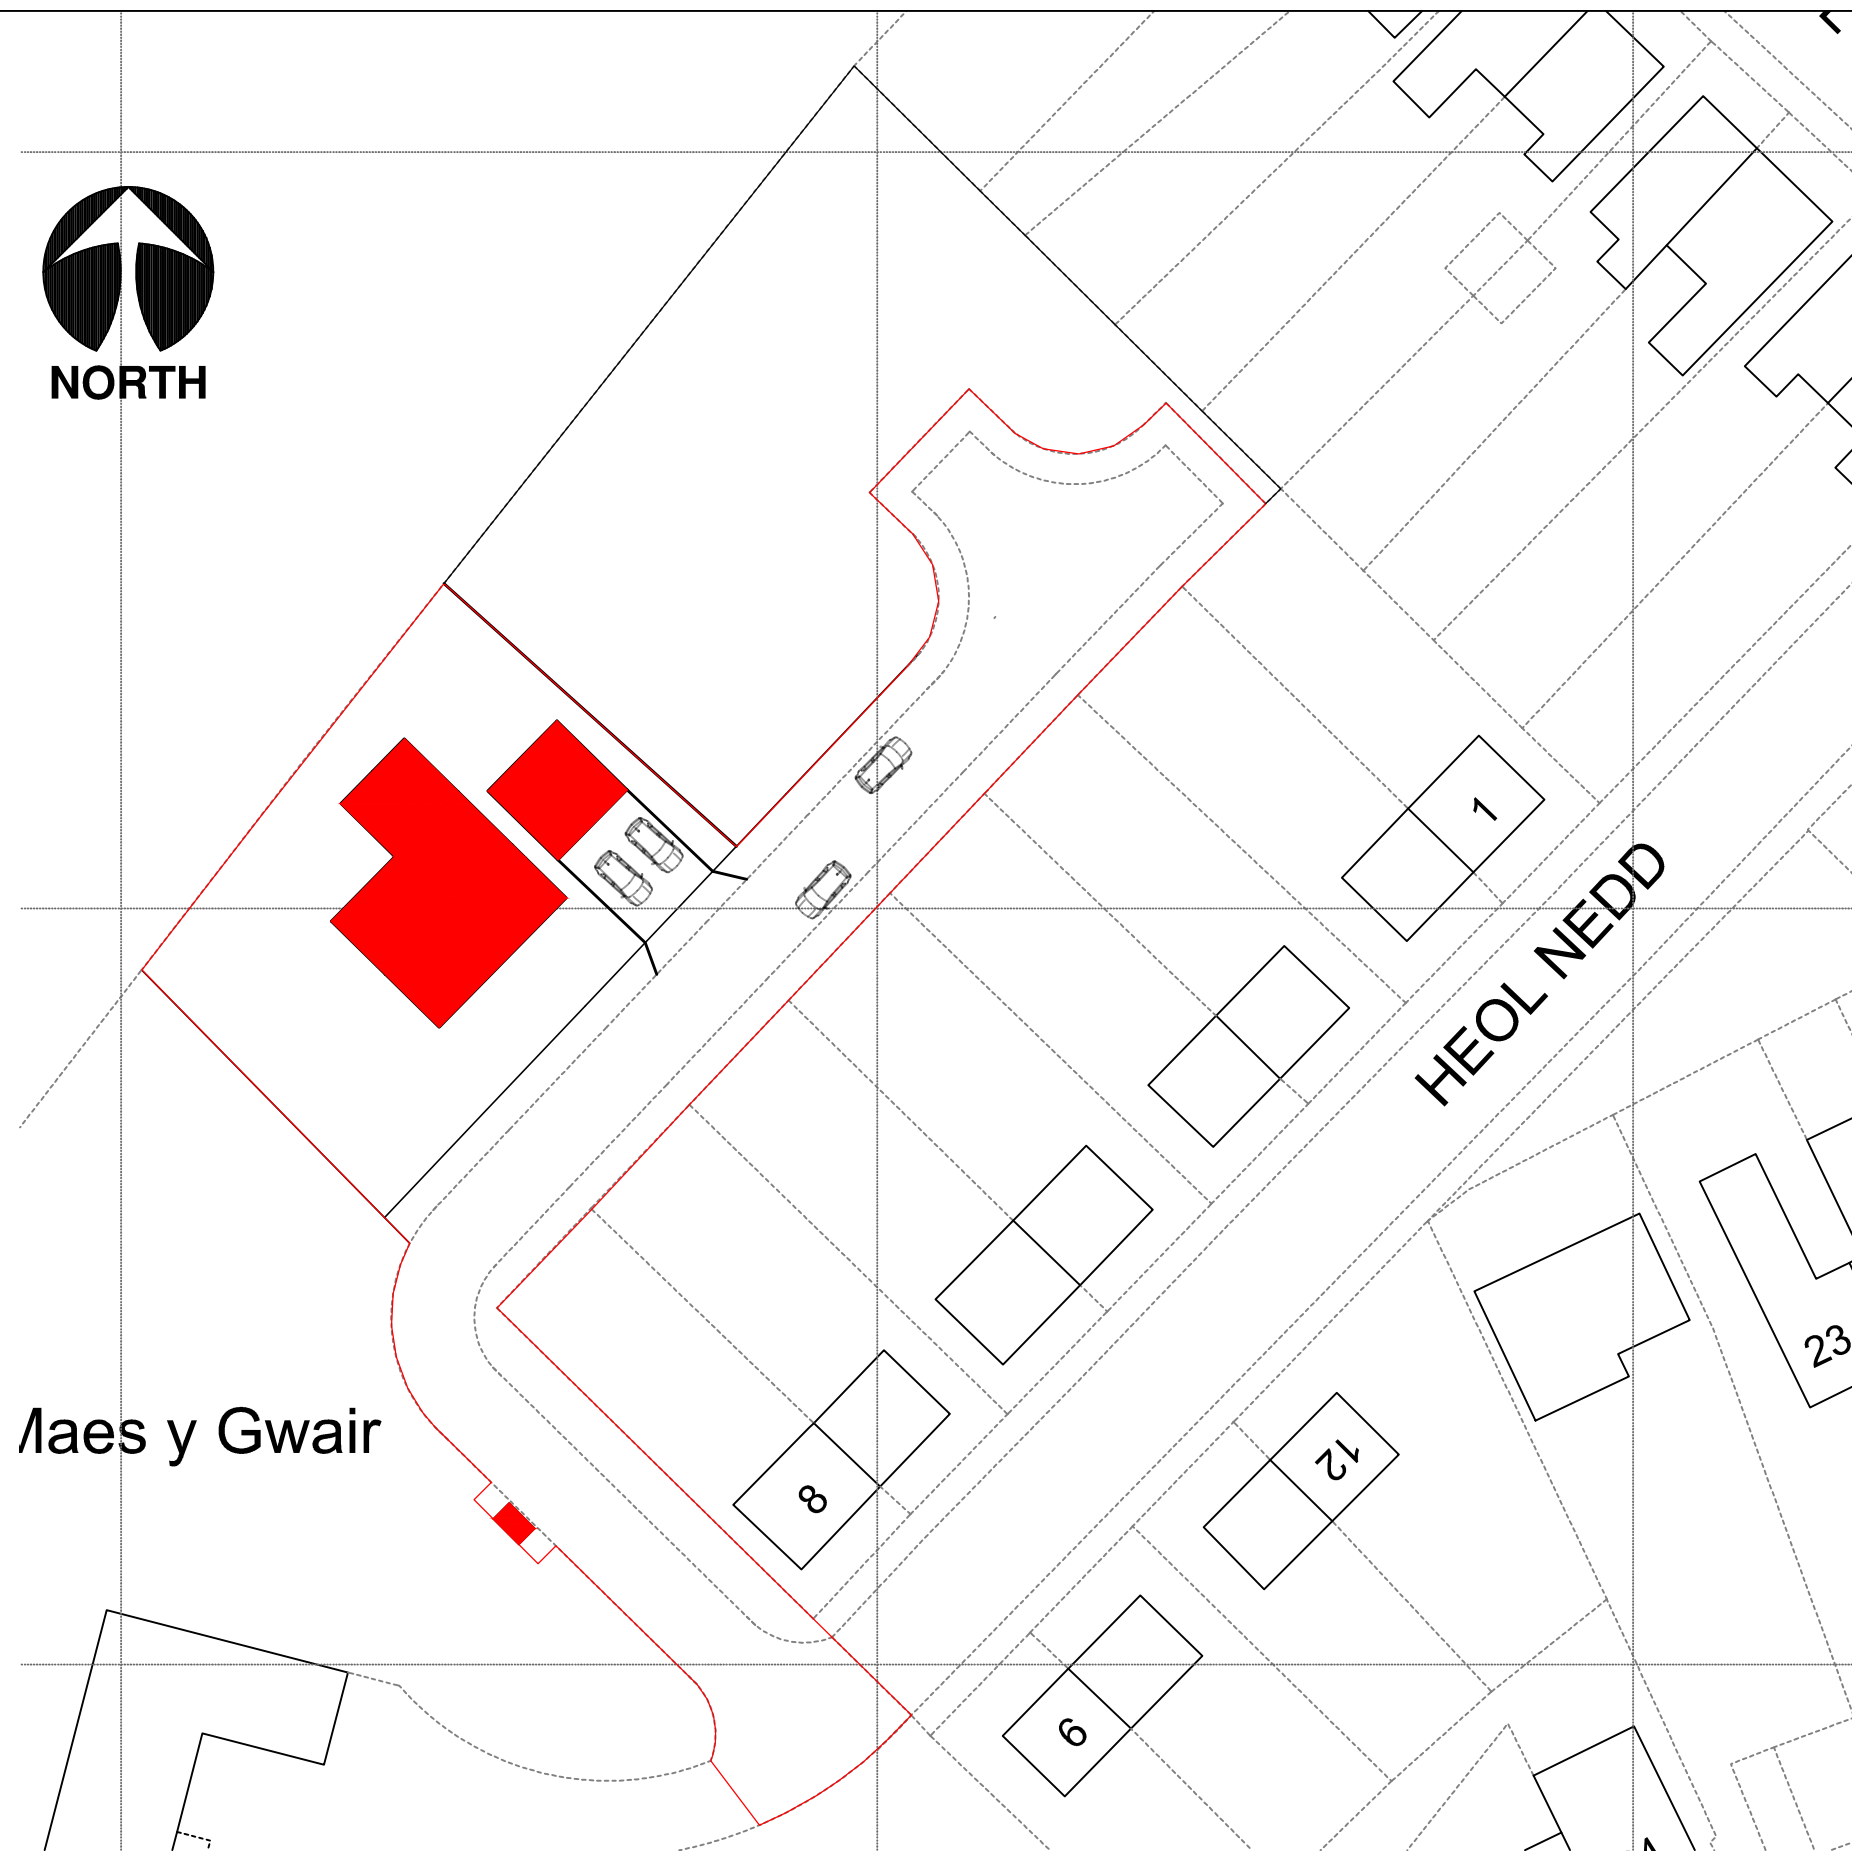

Block Plan 1-500


Maes y Gwair



This drawing is copyright ©
NOTE: All dimensions to be checked on
site and not scaled from the drawing.



NORTH

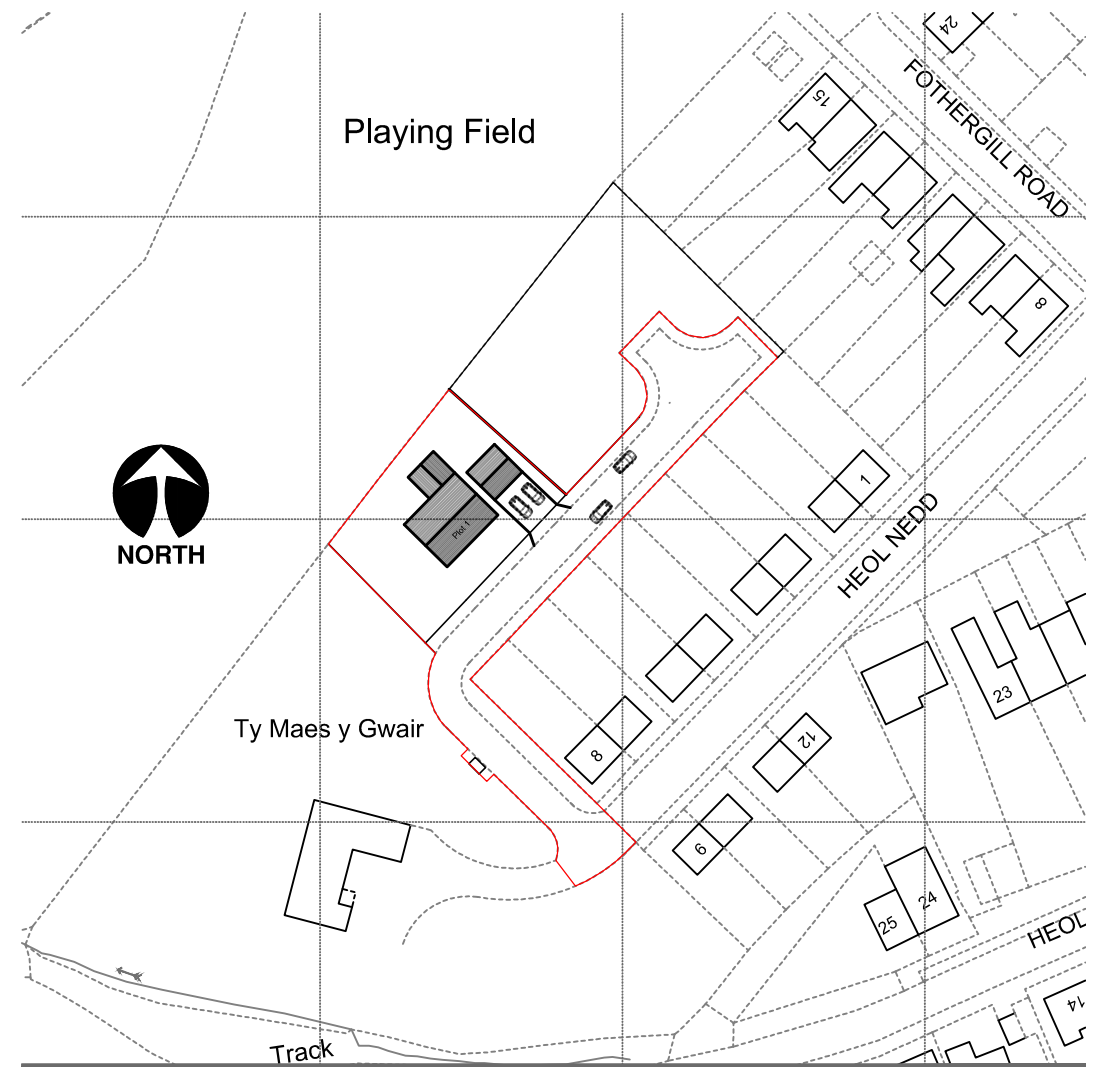

Location Plan 1-1250

CLIENT Miss Aimee Moran and Mr Christian Sandry		JOB TITLE New Dwelling	DRNG. TITLE Os Extract		
DATE: November 2022	SCALE: As Shown	A3	DRNG. NO. 19.30.OS	REV. 00	PURPOSE Planning

Ferndale Architectural Solutions LTD
98 Neath Road, Resolven, Neath, SA11 4AN Tel: 07970808768 Email: owen@ferndaleas.co.uk