





Front Elevation

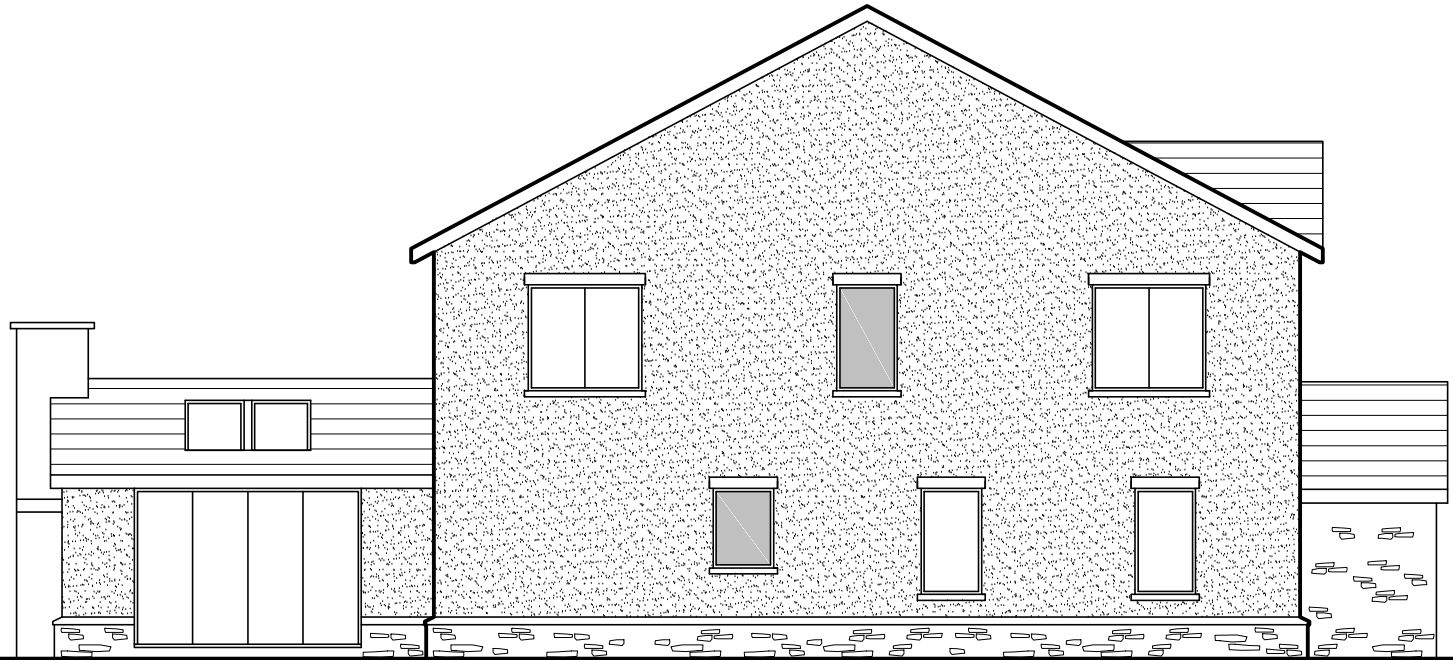

Side Elevation

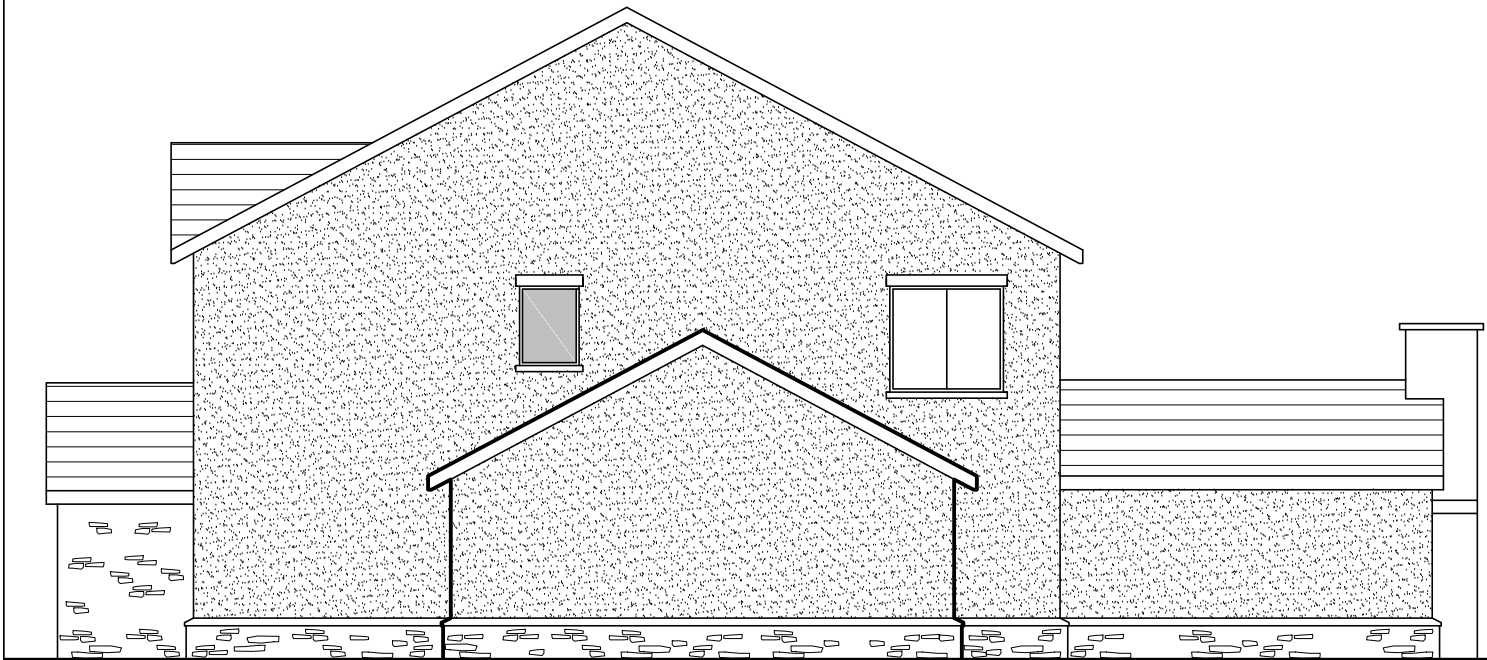

End Elevation



Rear Elevation



This drawing is copyright ©  
NOTE: All dimensions to be checked on  
site and not scaled from the drawing.

|                                                       |  |                           |  |                                    |                        |            |
|-------------------------------------------------------|--|---------------------------|--|------------------------------------|------------------------|------------|
| CLIENT<br>Miss Aimee Moran and<br>Mr Christian Sandry |  | JOB TITLE<br>New Dwelling |  | DRNG. TITLE<br>Proposed Elevations |                        |            |
| DATE:<br>November 2022                                |  | SCALE:<br>1:100           |  | A3                                 | DRNG. NO.<br>19.30.151 | REV.<br>00 |
|                                                       |  |                           |  |                                    | PURPOSE<br>Planning    |            |

Ferndale Architectural Solutions LTD  
98 Neath Road, Resolven, Neath, SA11 4AN Tel: 07970808768 Email: owen@ferndaleas.co.uk