


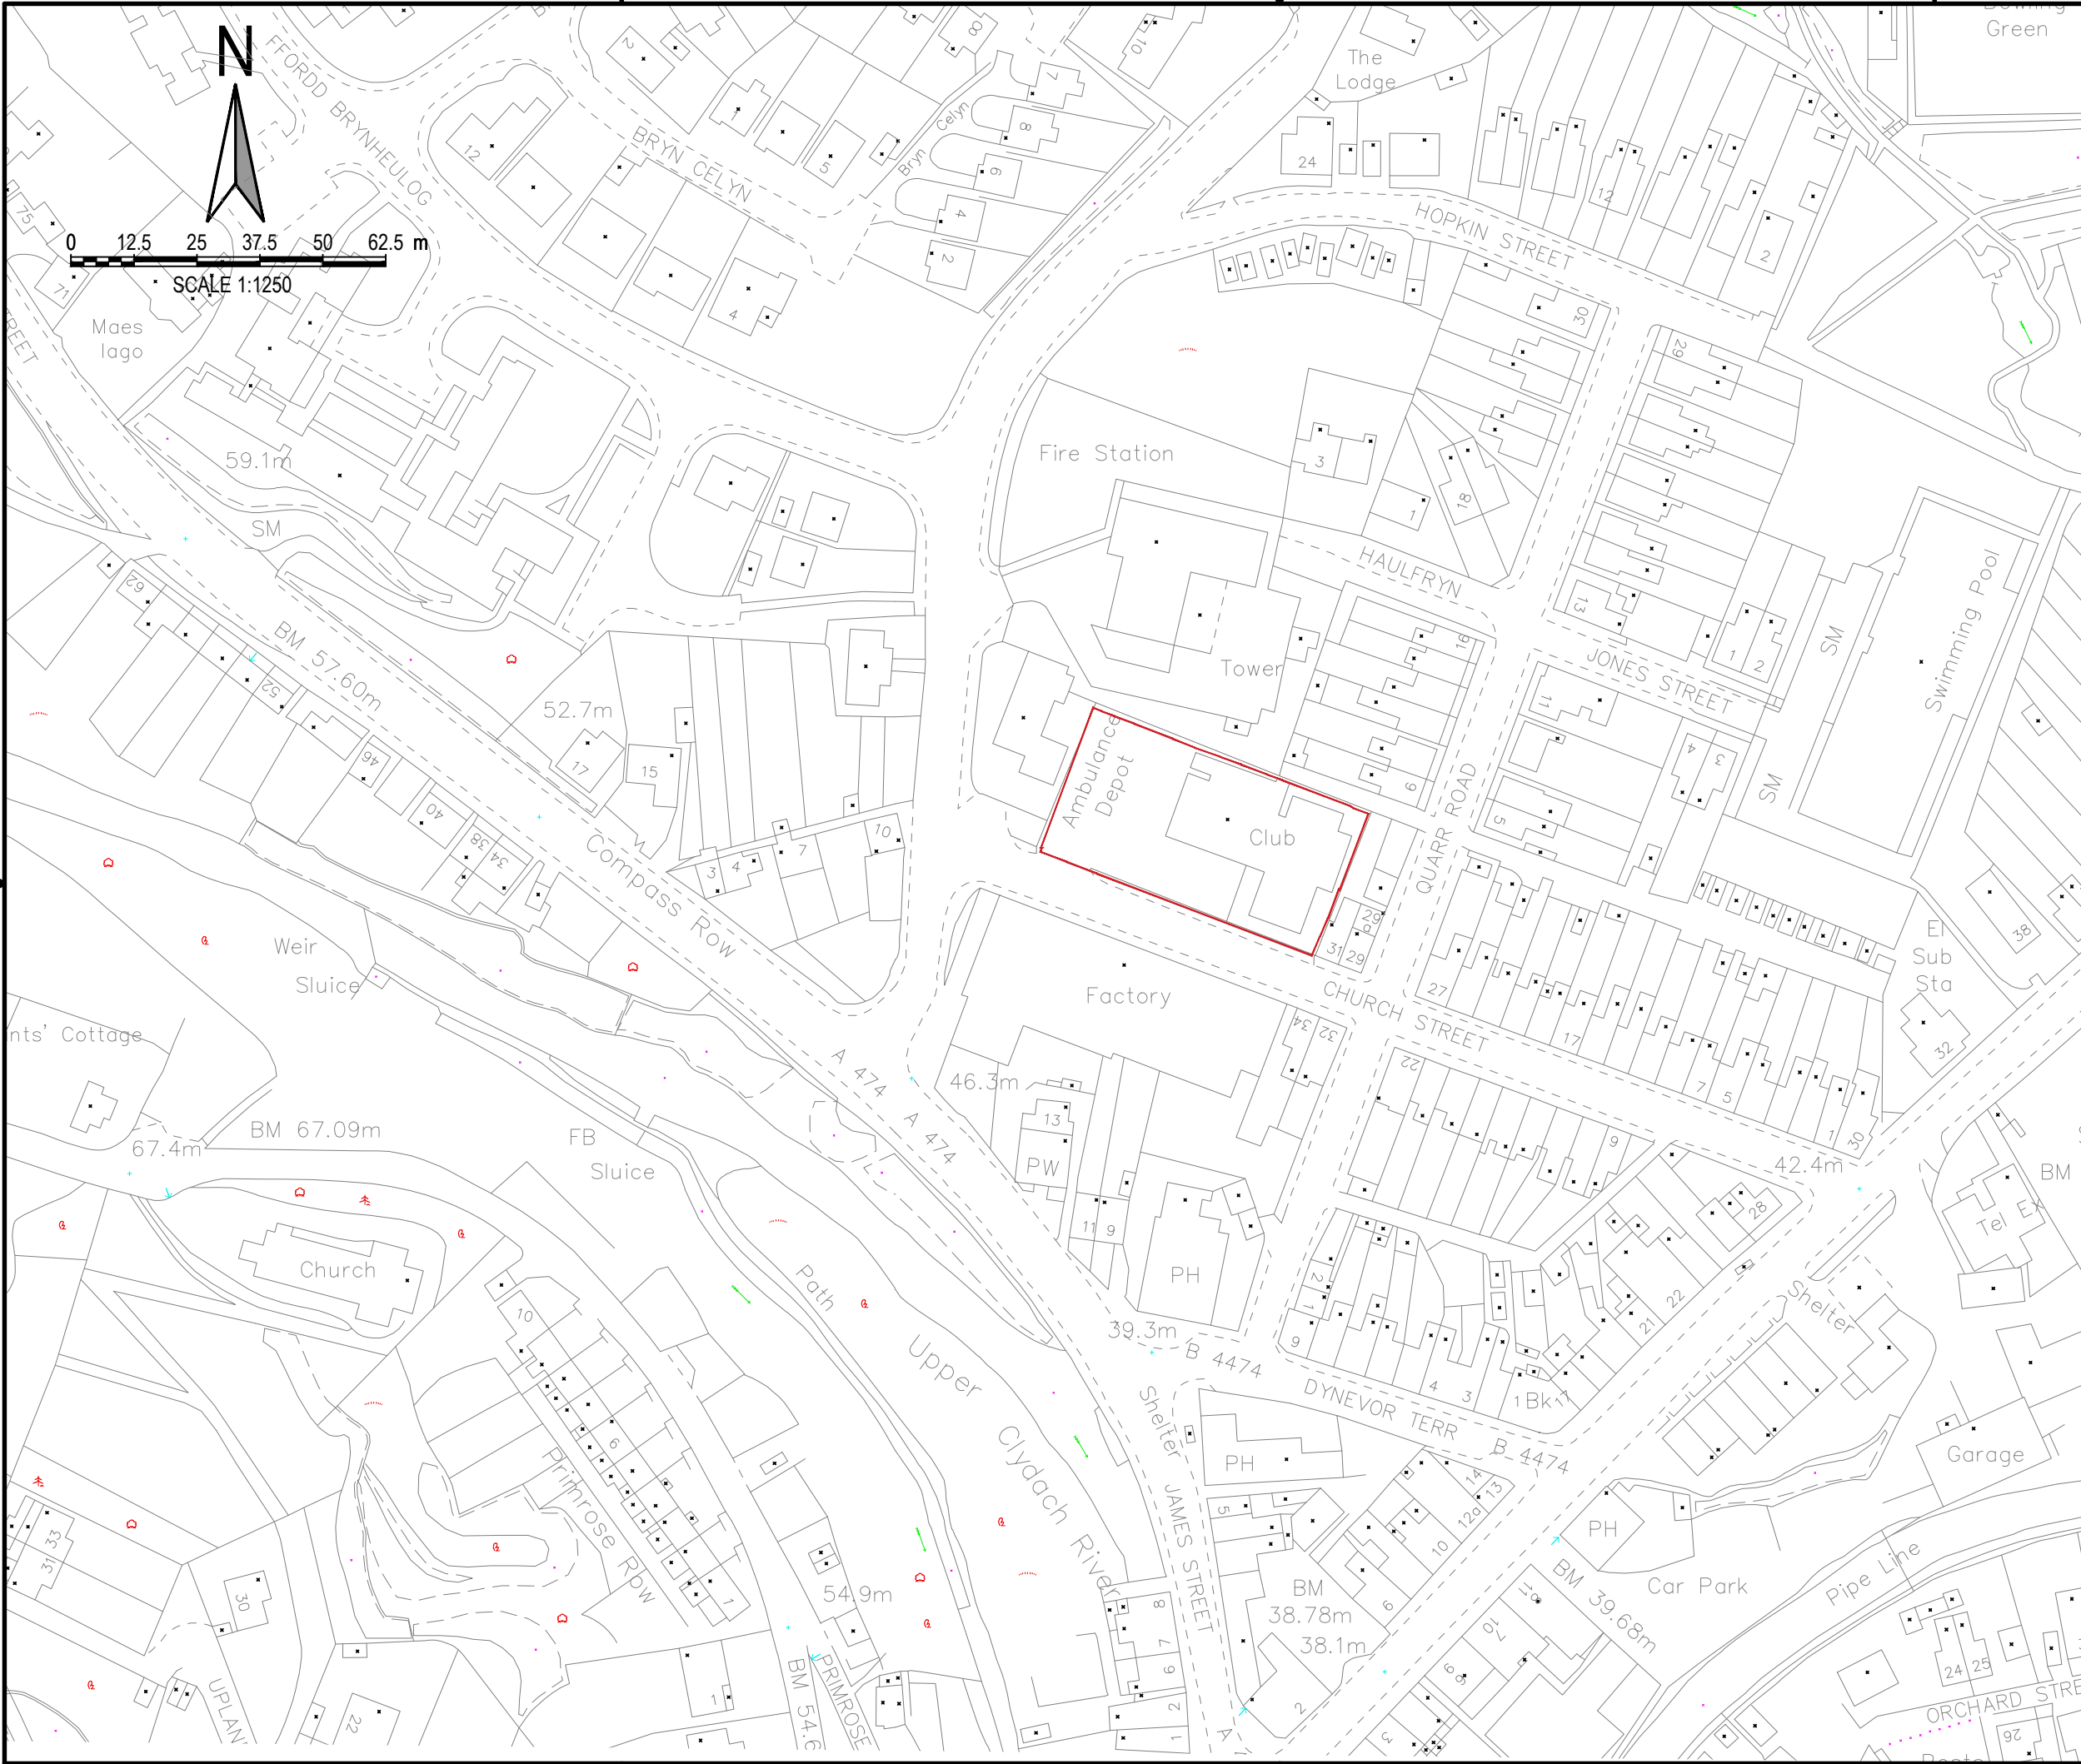

- NOTES:
1. ALL DIMENSIONS ARE IN MILLIMETRES UNLESS NOTED OTHERWISE.
 2. ALL LEVELS ARE SHOWN IN METRES UNLESS NOTED OTHERWISE.
 3. DO NOT SCALE FROM THE DRAWING. USE FIGURED DIMENSIONS ONLY.
 4. ANY DISCREPANCIES TO BE REPORTED IMMEDIATELY TO THE ENGINEER.
 5. THIS DRAWING TO BE READ IN CONJUNCTION WITH ALL RELEVANT ARCHITECTS, ENGINEERS, SUBCONTRACTORS AND SPECIALISTS DRAWINGS AND SPECIFICATIONS.
 6. EXISTING SERVICES HAVE NOT BEEN SHOWN BUT ARE PRESENT - THE CONTRACTOR IS TO LIAISE WITH ALL STATUTORY AUTHORITIES PRIOR TO THE COMMENCEMENT OF ANY WORKS.

Construction Issue

01	RGP	LR	MJ	28.11.22	PRELIMINARY ISSUE
rev.	drawn	chkd.	apprvd.	date	description
Client					
CHARTER HOMES					
Project					
CHURCH STREET DEVELOPMENT PONTARDAWE NEATH PORT TALBOT					
Title					
LOCATION PLAN					
 29 Bocam Park, Old Field Road, Pencoed, Bridgend CF35 5LJ. Phone: 01656 863794 Email: enquiries@vale-consultancy.co.uk					
date	drawn	checked		approved	
11.05.22	RGP	LR	11.05.22	MJ	11.05.22
scale @ A3		project no.			
1:1250		14657			
status	drg. no.				rev.
C	14657/C101				A