


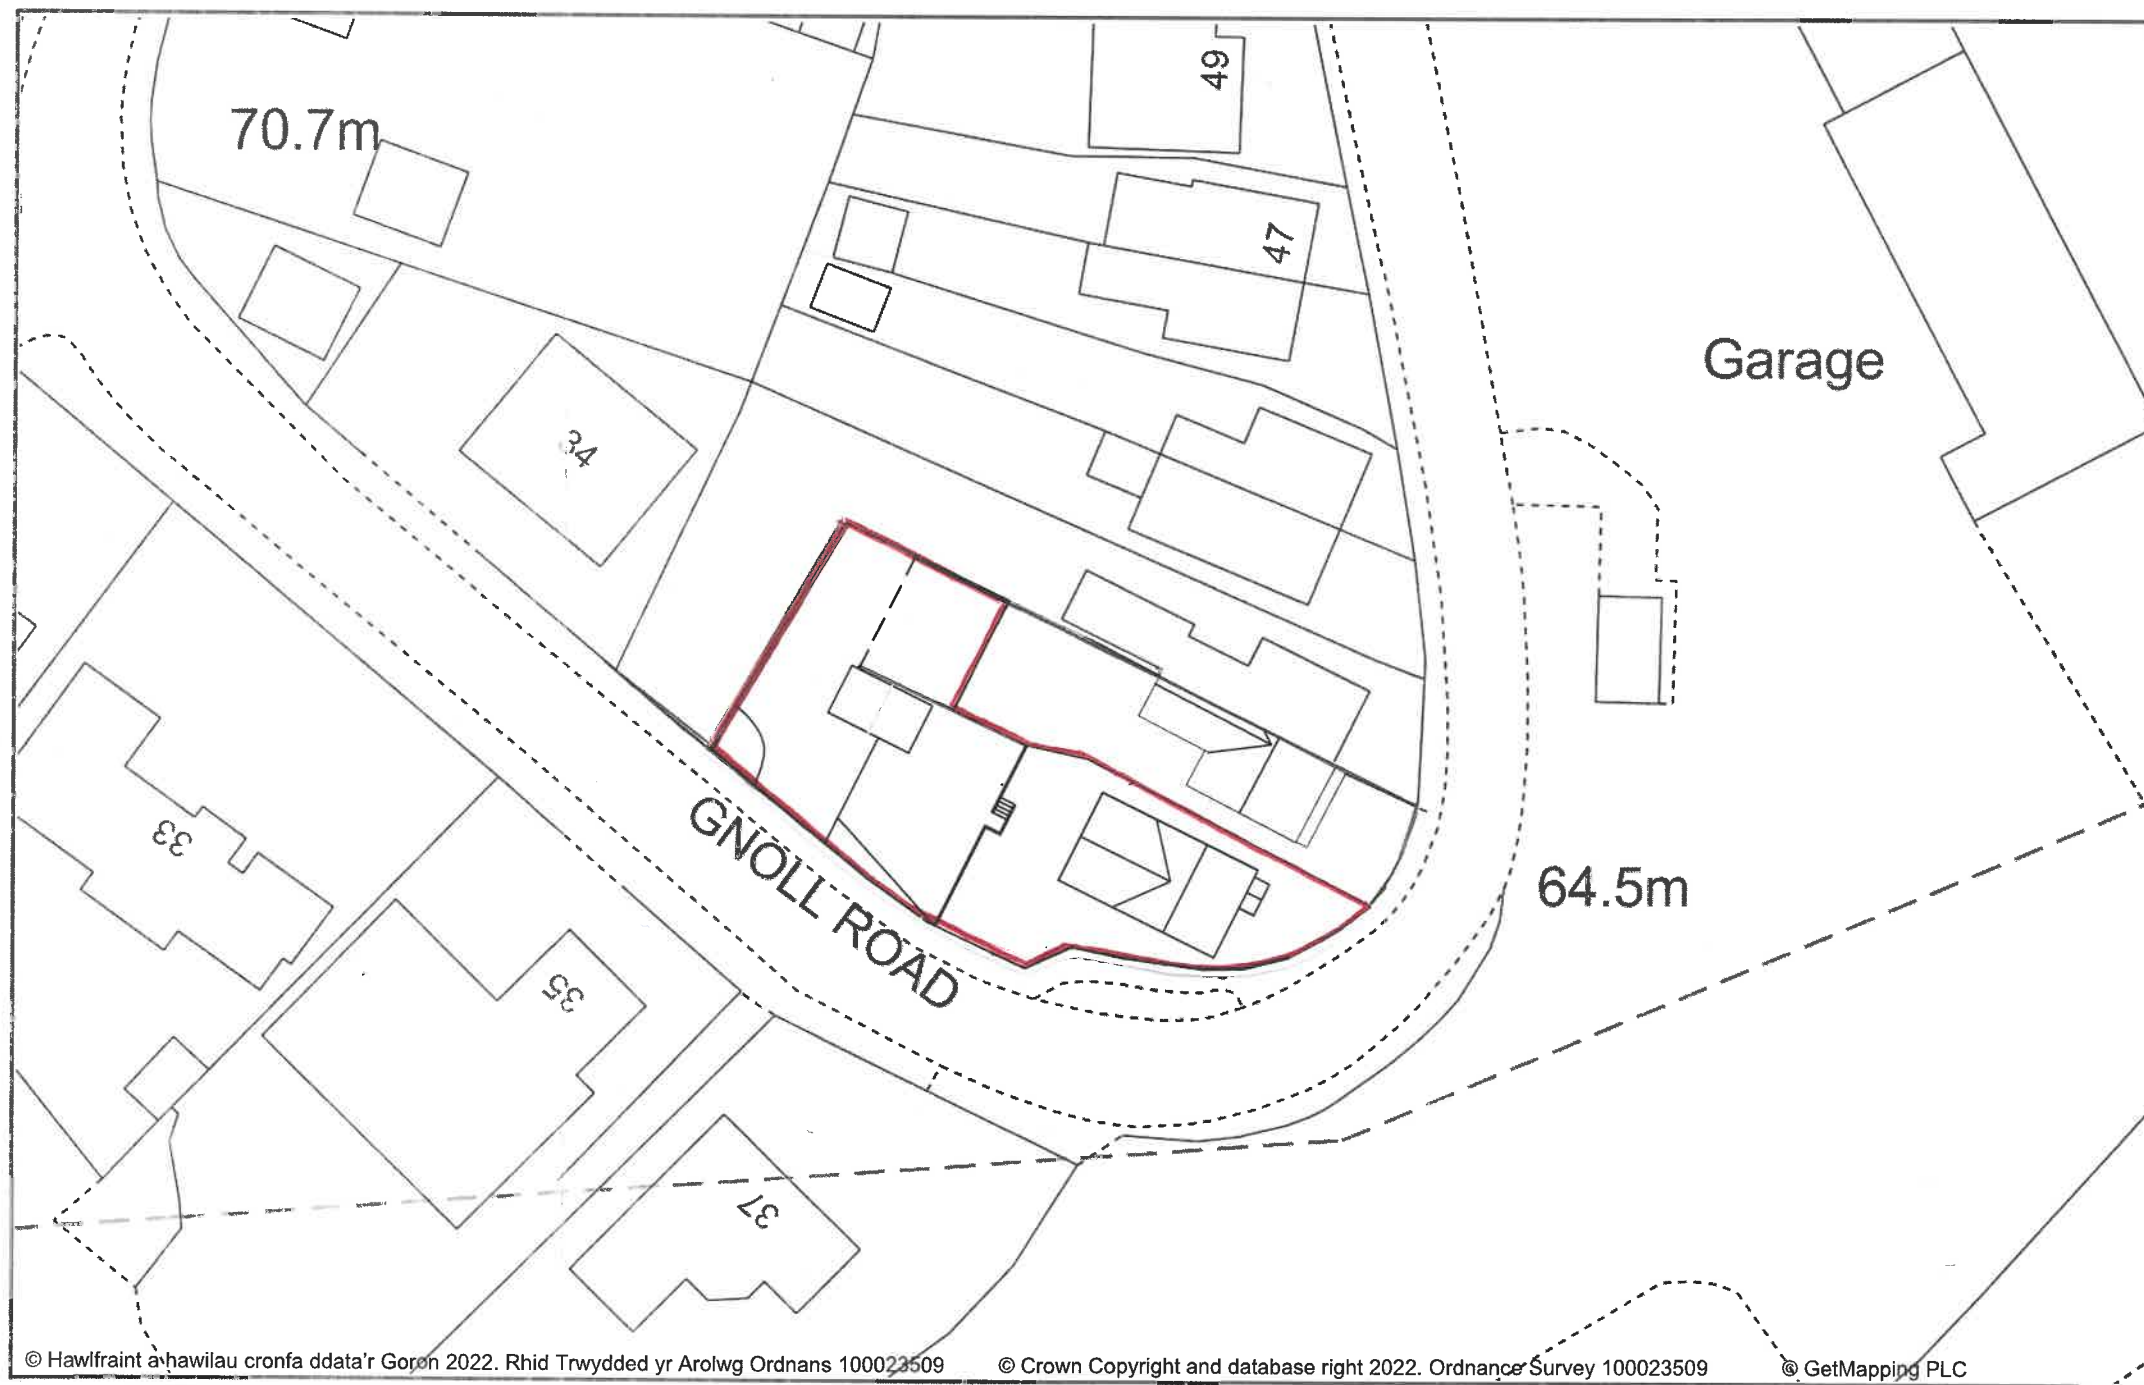

© Hawlfraint a hawilau cronfa ddata'r Goron 2022. Rhid Trwydded yr Arolwg Ordnans 100023509 © Crown Copyright and database right 2022. Ordnance Survey 100023509 © GetMapping PLC

DRAWN BY

W.A.DAVIES

PROPOSED NEW BUILD
LAND ADJACENT TO
No42 GNOLL ROAD
GODRERGRAIG
SWANSEA
SA9 2PA

1:500

DRAWING A2

Scale 1:500