


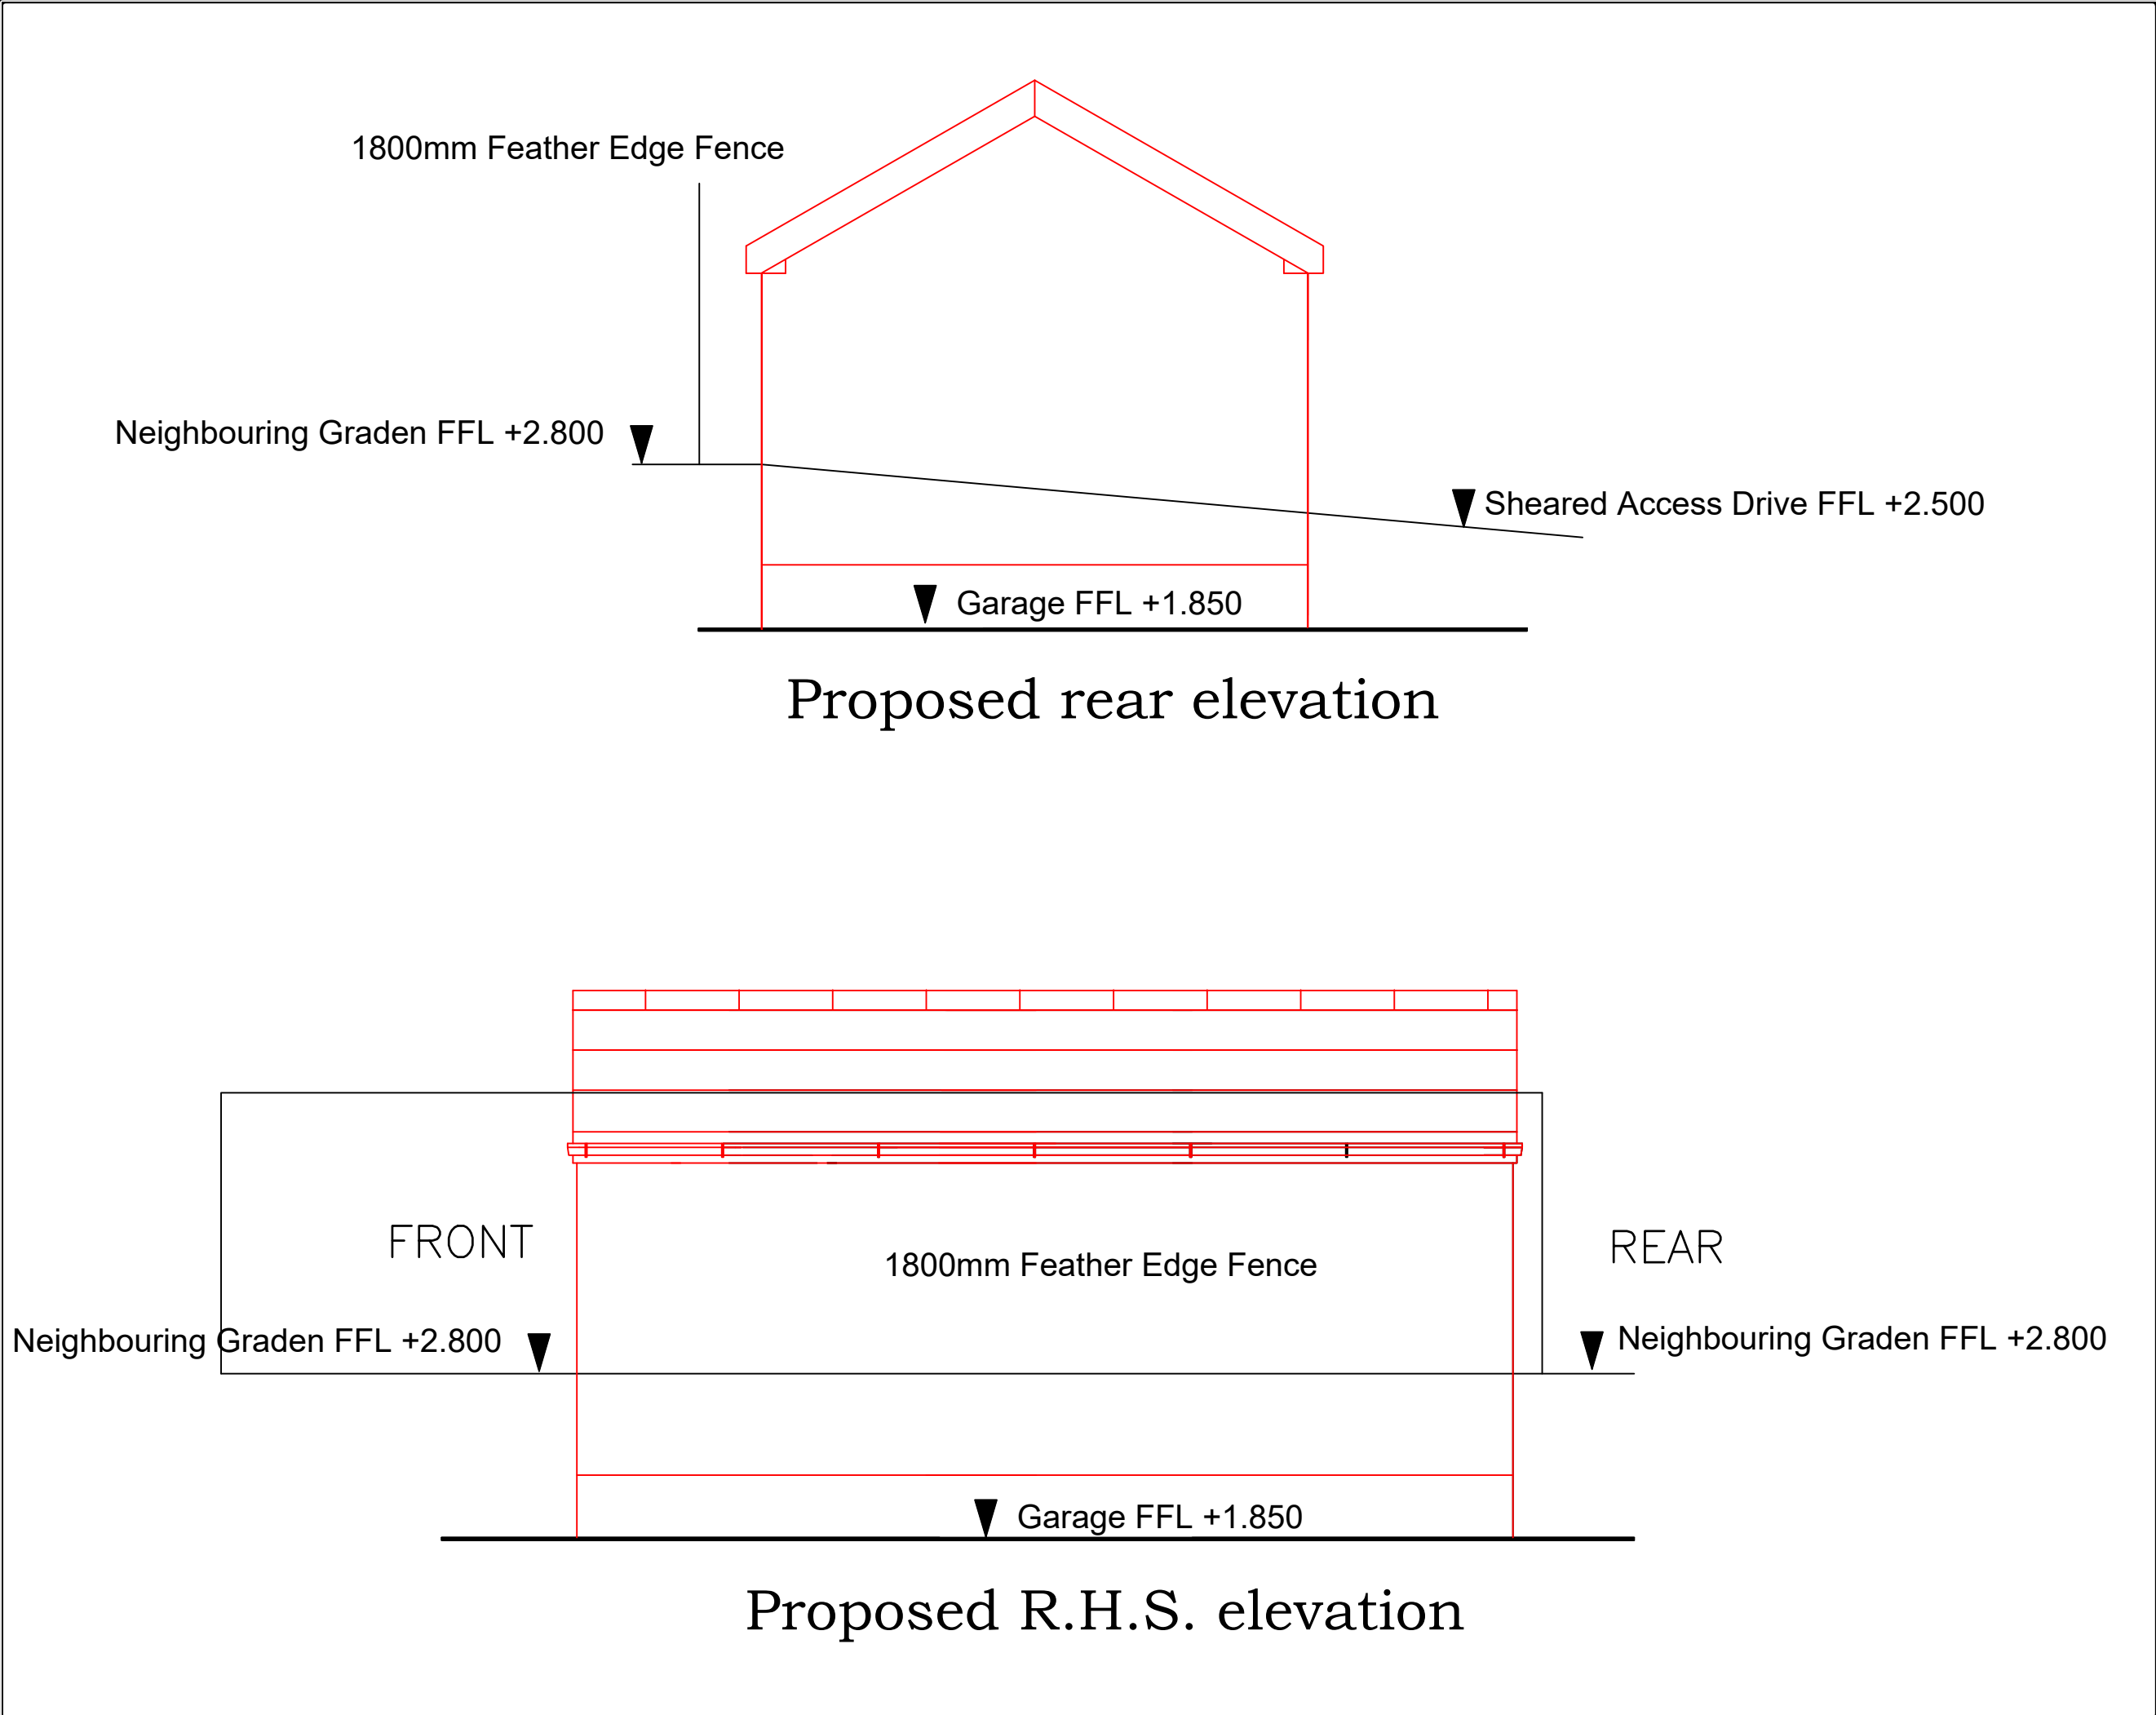

GARAGE ELEVATION DETAIL	
PROPOSED NEW BUILD LAND ADJACENT TO No42 GNOLL ROAD GODRERGRAIG SWANSEA SA9 2PA	
DRAWN BY	W.A.DAVIES
DRAWING A10	
NOT TO SCALE	