



Section A-A

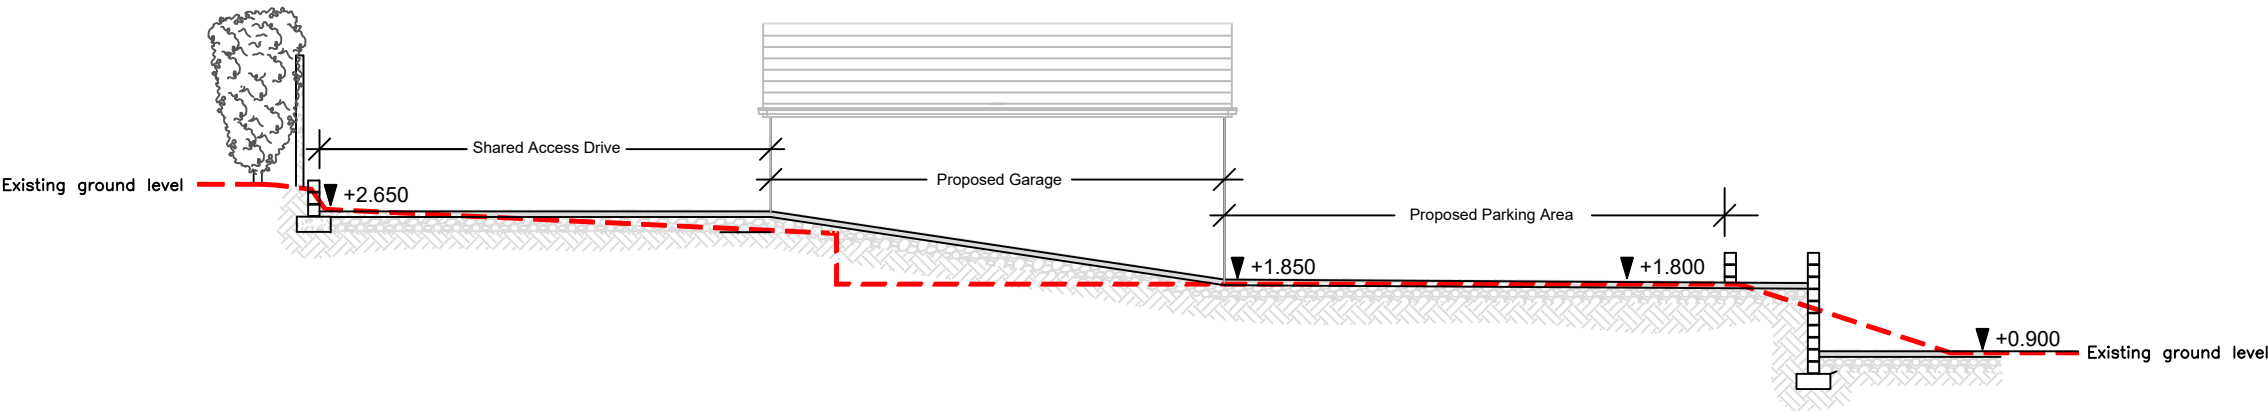

Section B-B

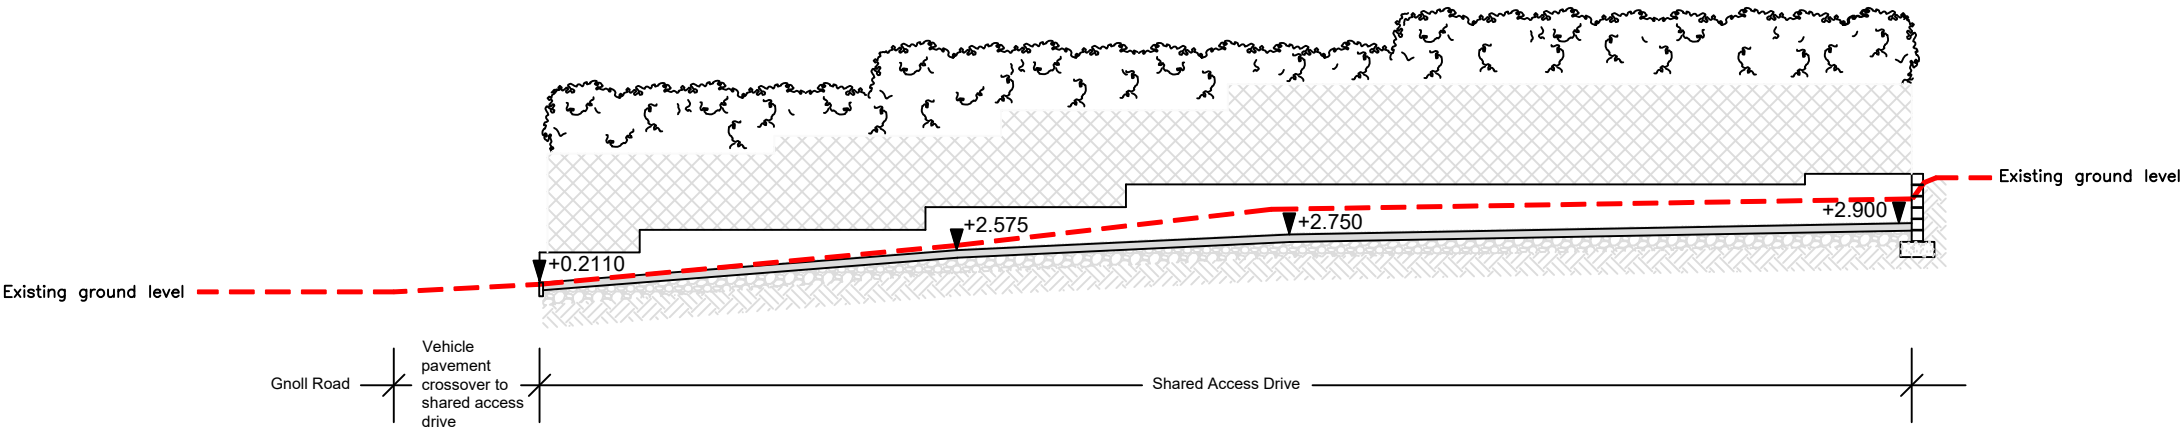

SECTION A-A
SECTION B-B

PROPOSED NEW BUILD
LAND ADJACENT TO
No42 GNOLL ROAD
GODRERGRAIG
SWANSEA
SA9 2PA

DRAWN BY

W.A.DAVIES

DRAWING A11

Scale 1:100