



Section C-C

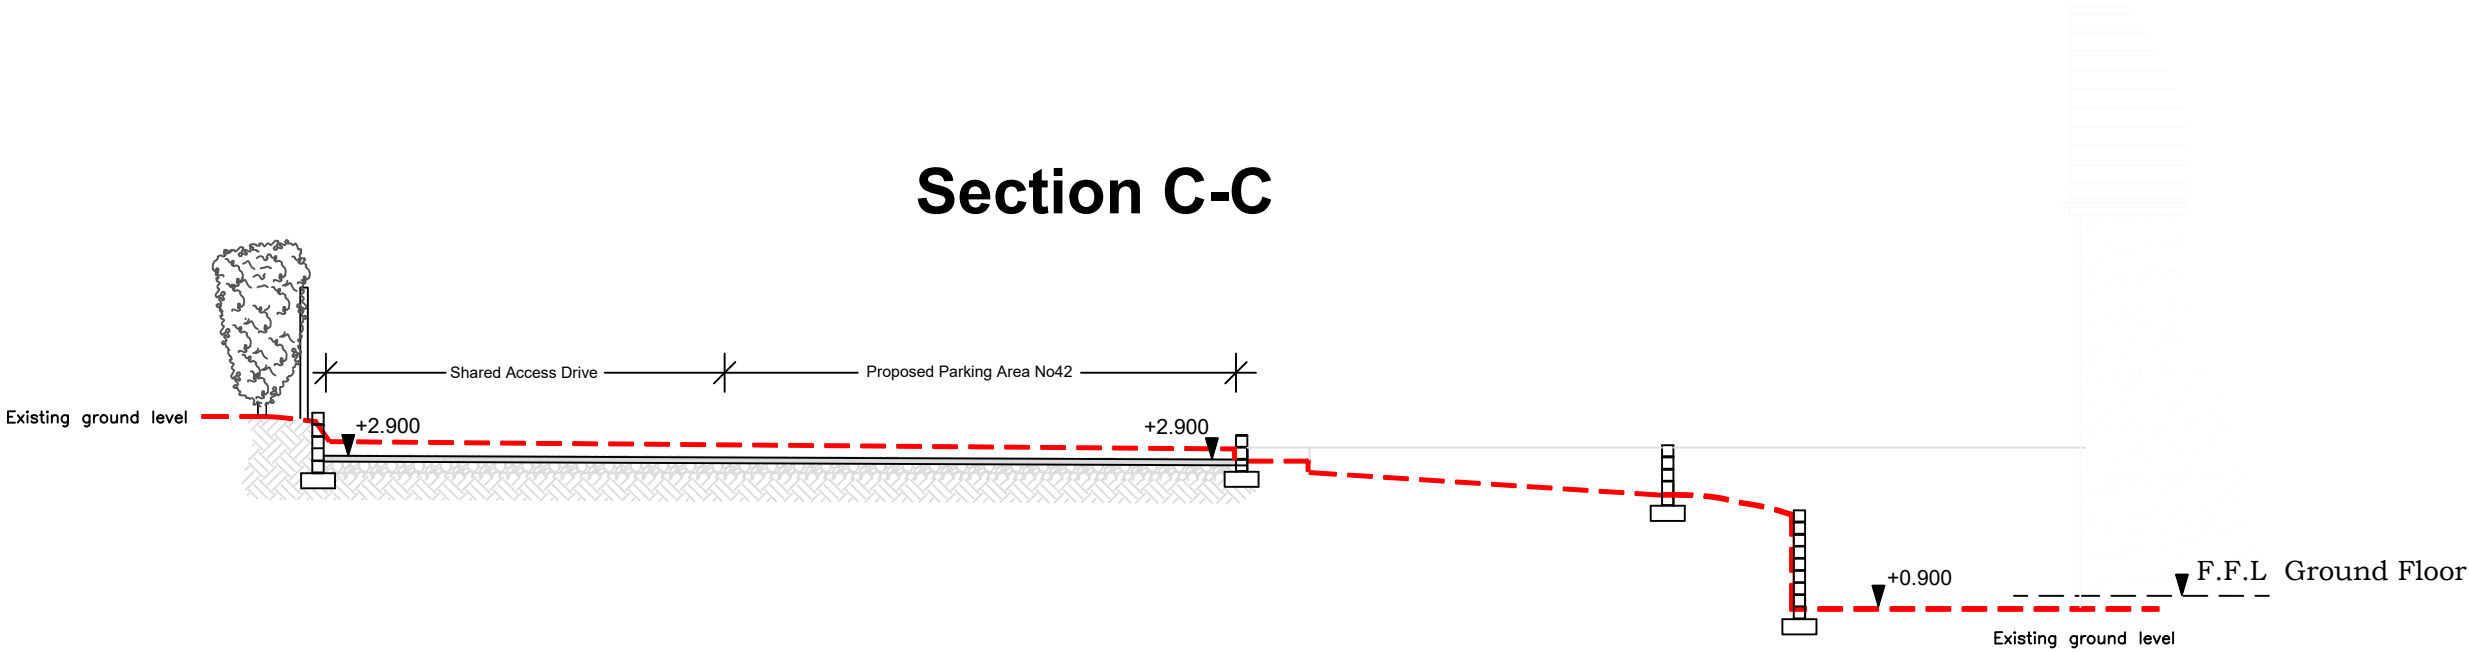

Section D-D

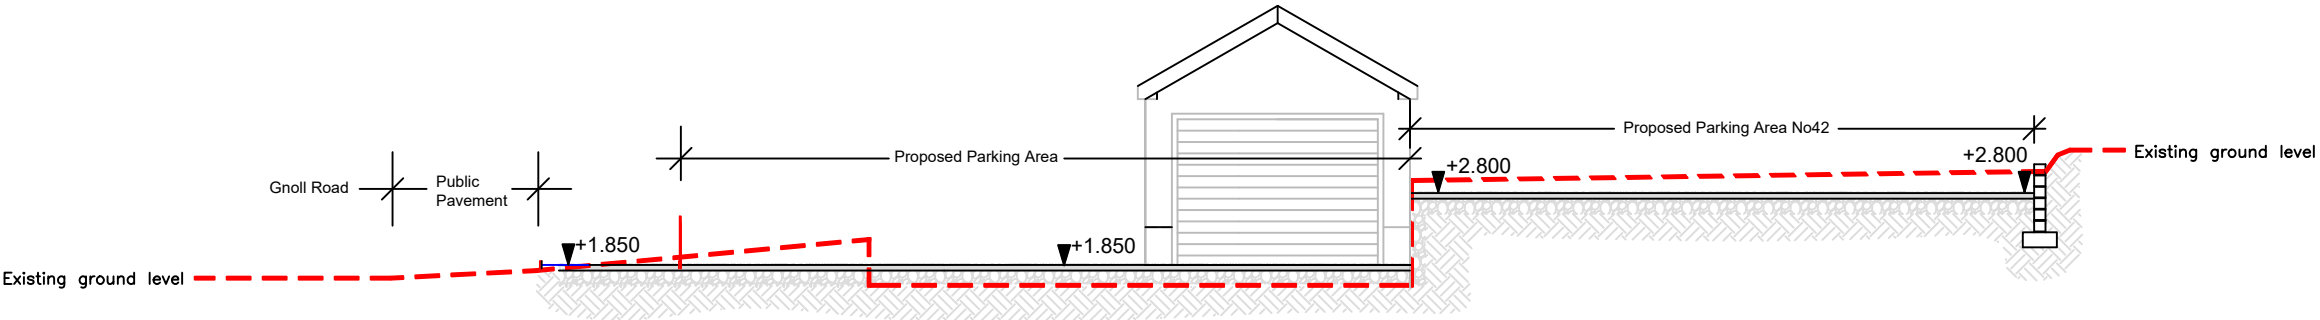

SECTION C-C
SECTION D-D

PROPOSED NEW BUILD
LAND ADJACENT TO
No42 GNOLL ROAD
GODRERGRAIG
SWANSEA
SA9 2PA

DRAWN BY
W.A.DAVIES

DRAWING A12

Scale 1:100