


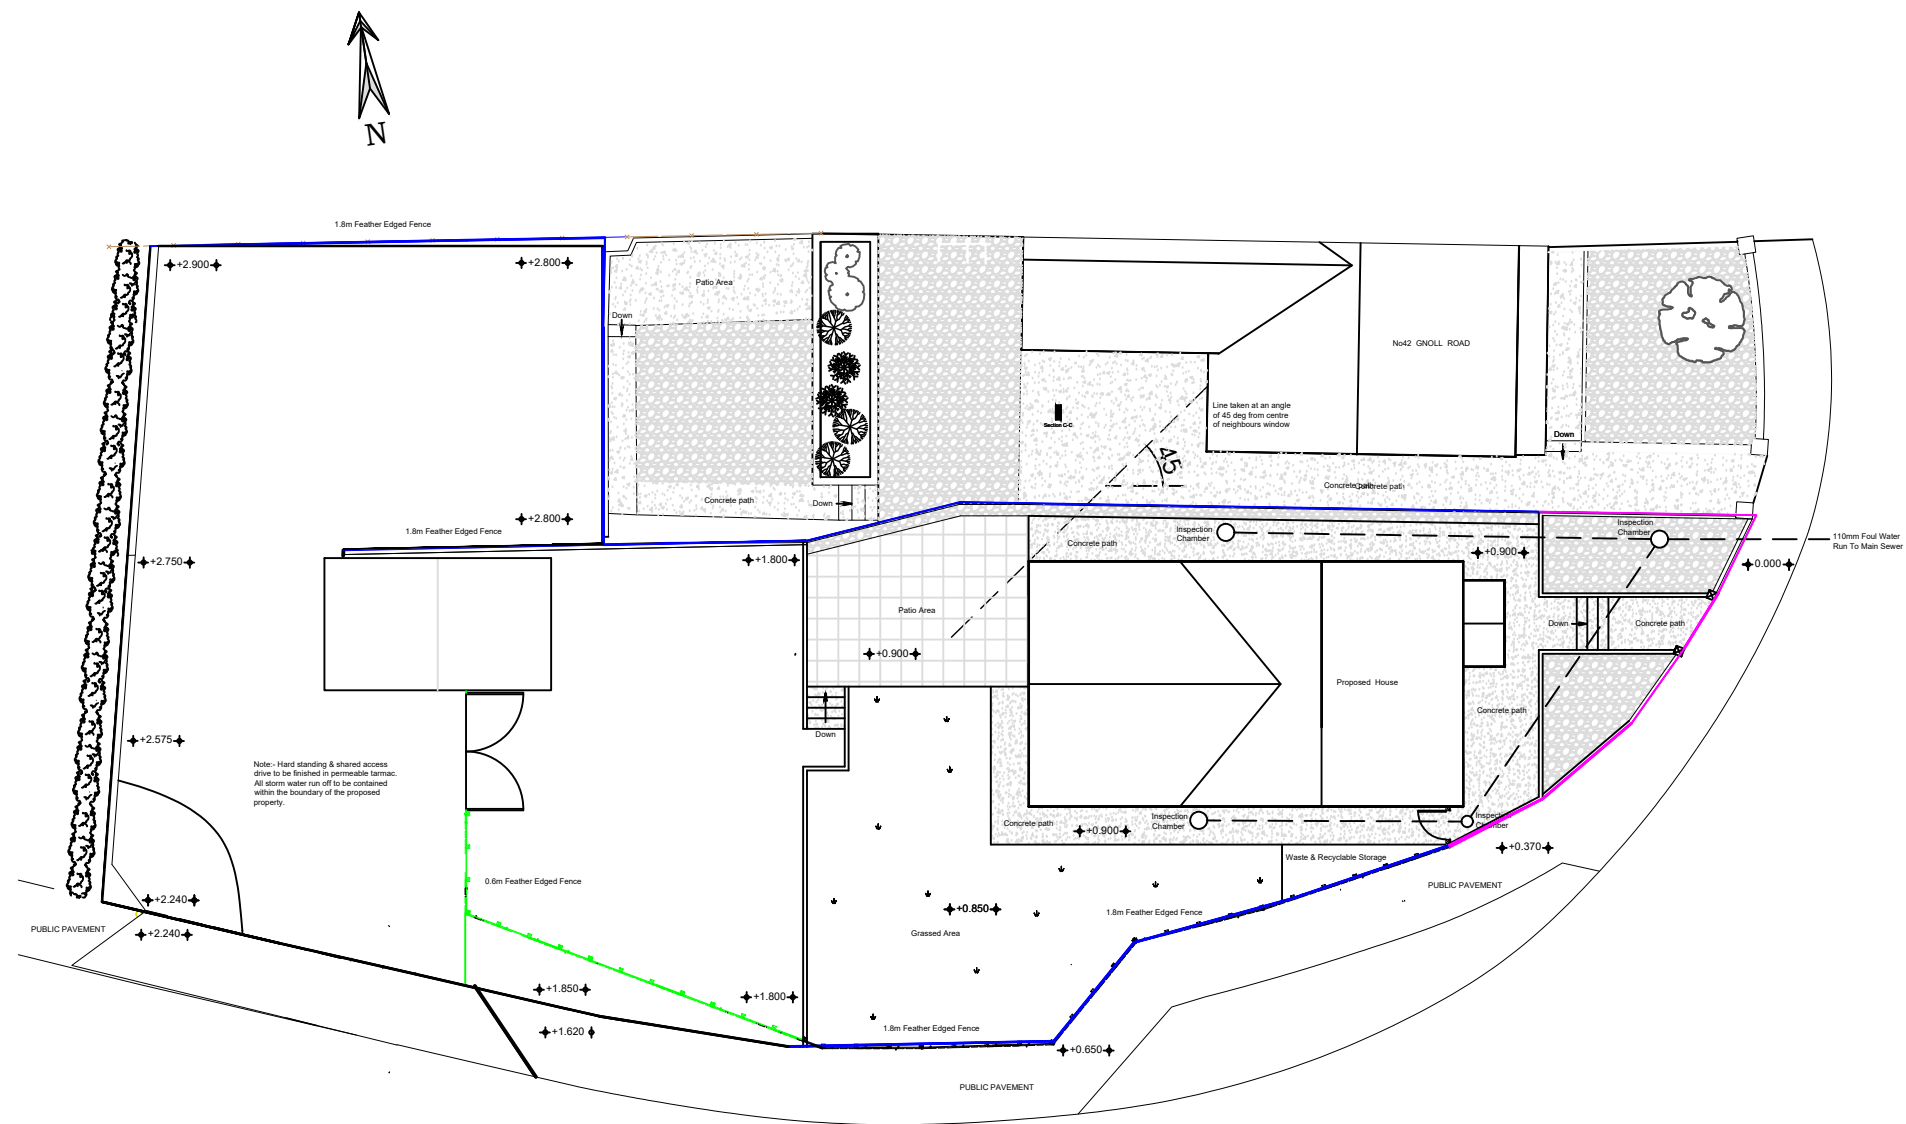

Front boundary wall constructed in stonework maximum height 0.6m



1.8m Feather Edged Fence



0.6m Feather Edged Fence



BOUNDARY DETAIL

PROPOSED NEW BUILD
LAND ADJACENT TO
No 42 GNOLL ROAD
GODRERGRAIG
SWANSEA
SA9 2PA

DRAWN BY

W.A.DAVIES

DRAWING A13

SCALE 1:200