


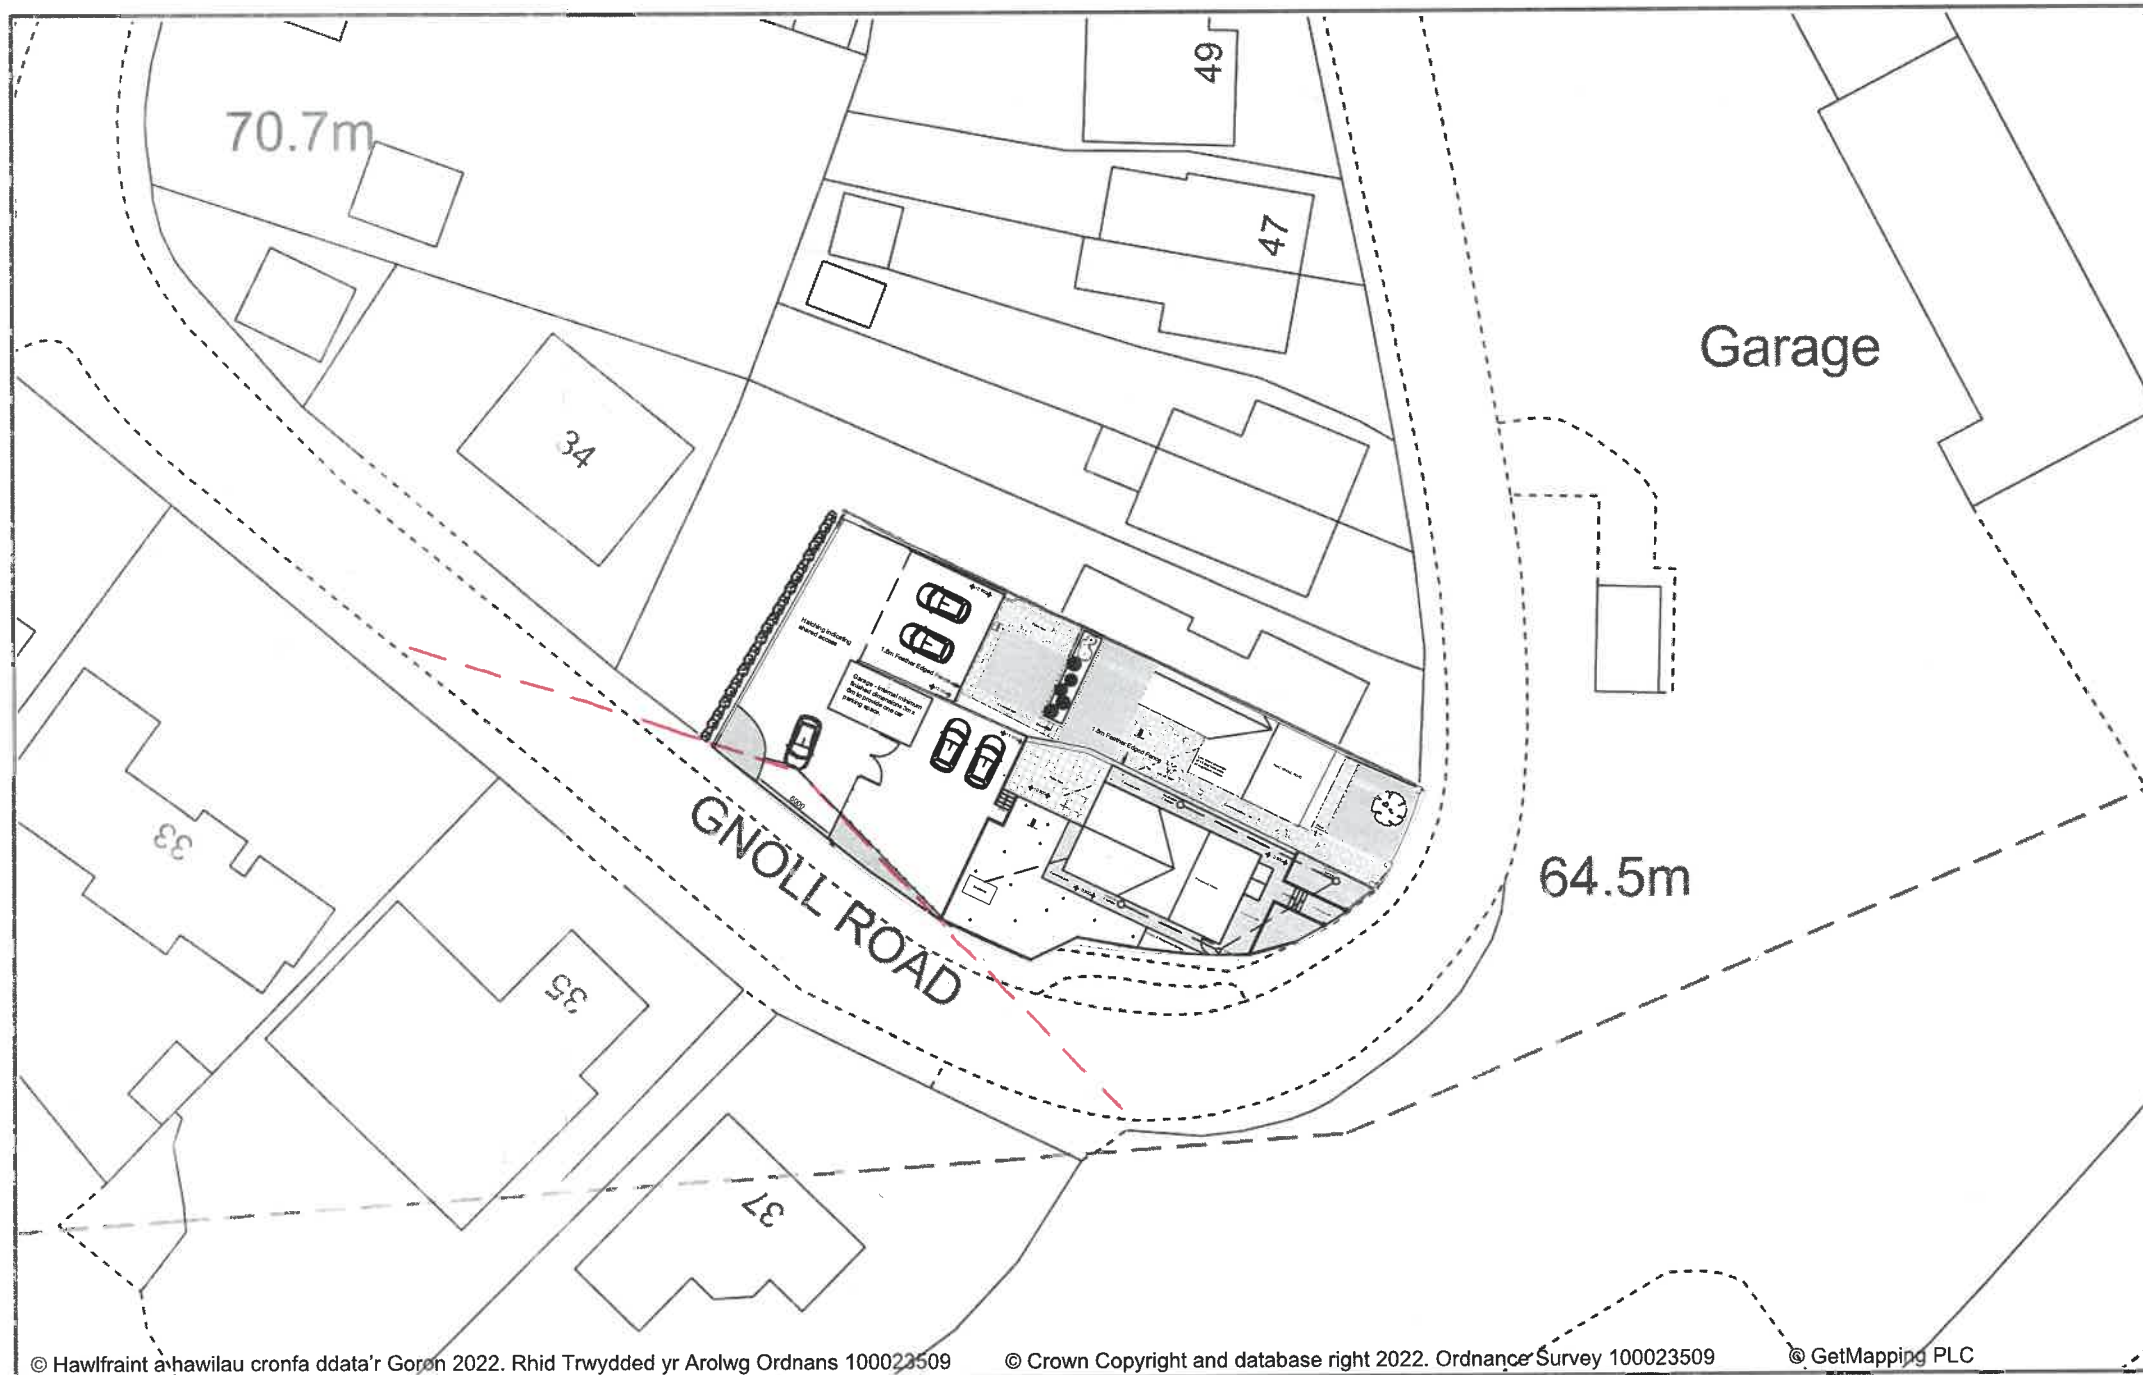

PARKING DETAIL 1:500

PROPOSED NEW BUILD
LAND ADJACENT TO
No42 GNOLL ROAD
GODRERGRAIG
SWANSEA
SA9 2PA

DRAWN BY

W.A.DAVIES

DRAWING A16

Scale 1:500