Station	Easting	Northing	Level
A1	274567.543	212548.067	171.297
A2	274590.397	212562.666	168.938
A3	274572.257	212588.654	169.101

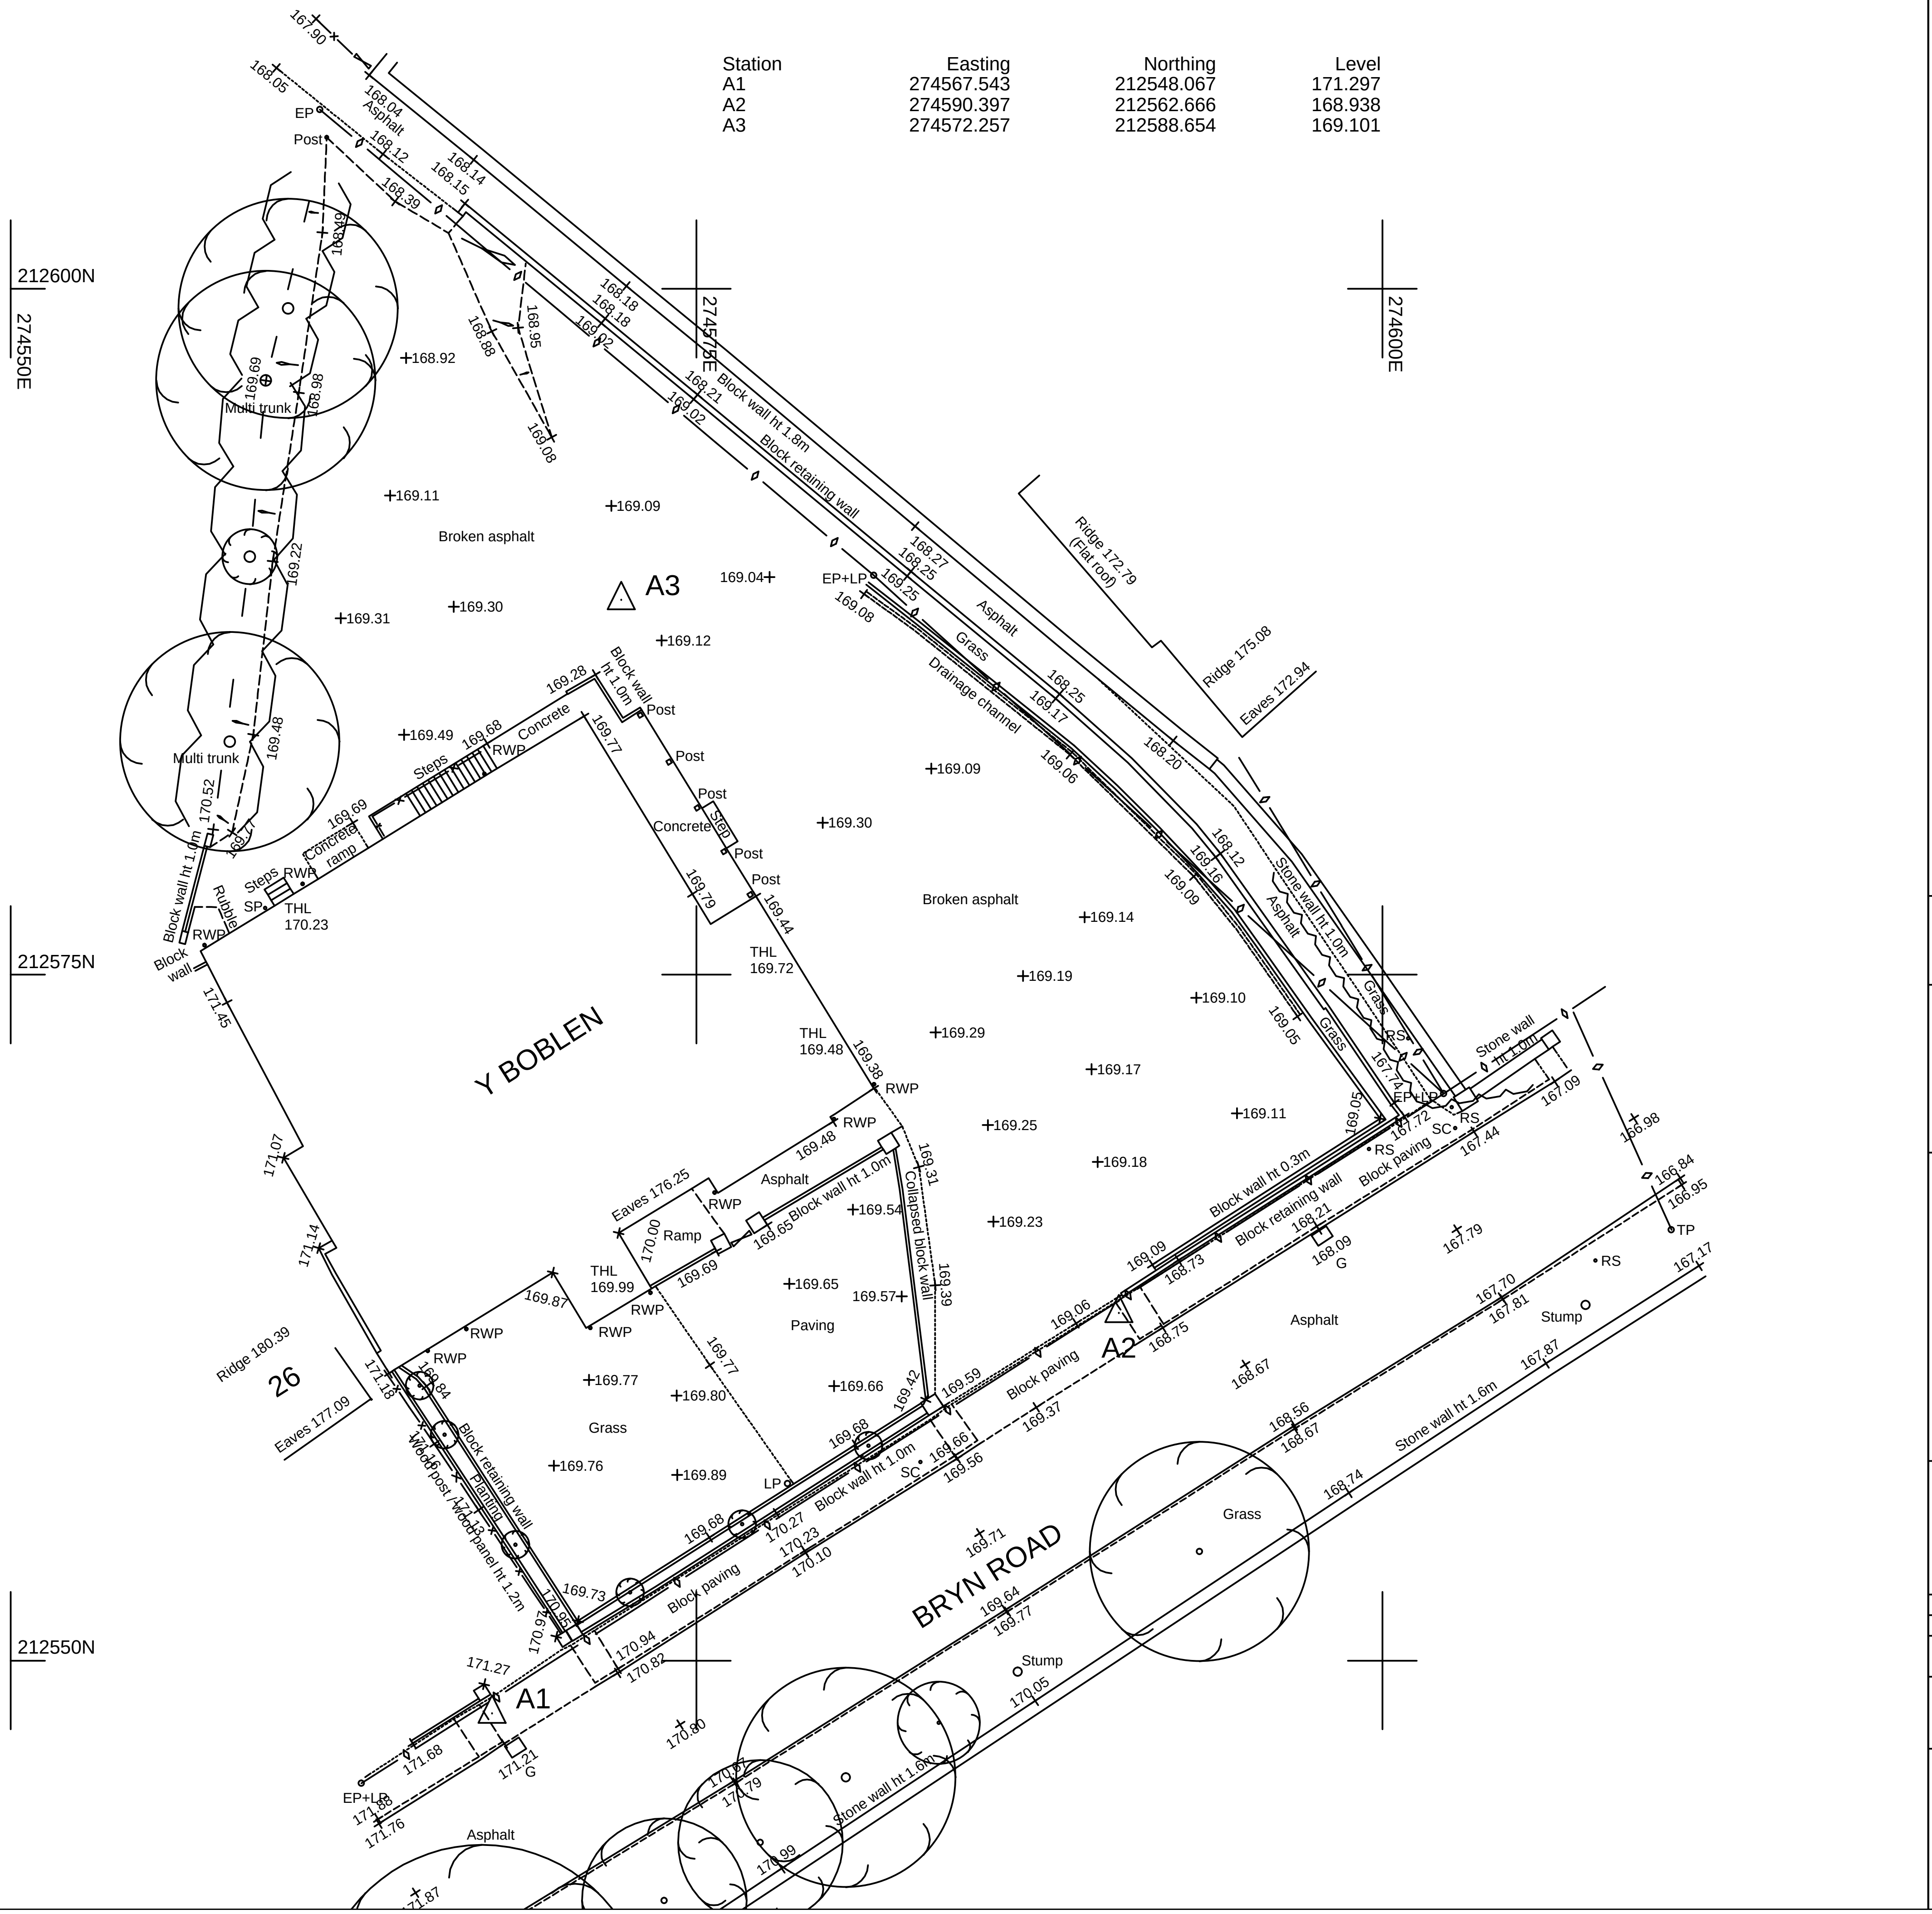

Key to Abbreviations

Asp.	Asphalt
B	Bollard
BB	Belisha Beacon
BH	Bush
Bl.	Block wall
Br.	Brick wall
BT	British Telecom Cover
B/W	Barbed Wire
CB	Telephone Control Cabinet
C/B	Close Boarded
CCTV	Closed Circuit Television
CDP	Cable Draw Pit
C/I	Corrugated Iron
CL	Cover Level
C/L	Chain Link
C/P	Chestnut Paling
Conc.	Concrete
Elec.	Electricity Inspection Cover
El Sub Stn	Electricity Sub Station
EP	Electricity Pole
ER	Earth Rod
FH	Fire Hydrant
FW	Foul Water
G	Gully
Gab.	Gabion Wall
GV	Gas Valve
IC	Inspection Chamber
IL	Invert Level
I/R	Iron Railings
LB	Litter Bin
L/L	Larch Lap
LP	Lamp Post
MH	Manhole
Mkr	Marker
P/R	Post and Rail
RE	Rodding Eye
RS	Road Sign
RWP	Rain Water Pipe
SL	Sump Level
St.	Stone Wall
SV	Stop Valve
SW	Surface Water
TL	Traffic Light
TOW	Top of Wall
TP	Telegraph Pole
TV	Cable Television Cover
UTL	Unable to Lift
VP	Vent Pipe
WL	Water Level
WM	Water Meter

LINE TYPES

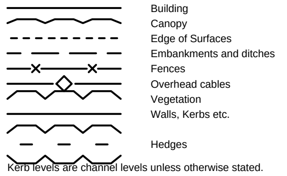

Kerb levels are channel levels unless otherwise stated.

Notes

Sheet Layout

North Point

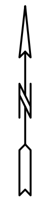

All levels related to:-
Ordnance Survey Datum derived by GPS.

Title

Y BOBLEN,
CWMLLYNFELL.

Client

MO NASSER

Scale:- 1:250 @ A3	Date:- September 2021
Surveyed by:-D Jones	Checked by:- A H Davies
Drawing Number:- 2967	Rev.

DAVIES
SURVEYS LIMITED
Castle House, Taffs Well, CARDIFF, CF15 7RD
Tel: 029 20 811 000
Email: info@daviessurveys.co.uk
Web: www.daviessurveys.co.uk