





PROPOSED REAR
ELEVATION



PROPOSED FRONT
ELEVATION

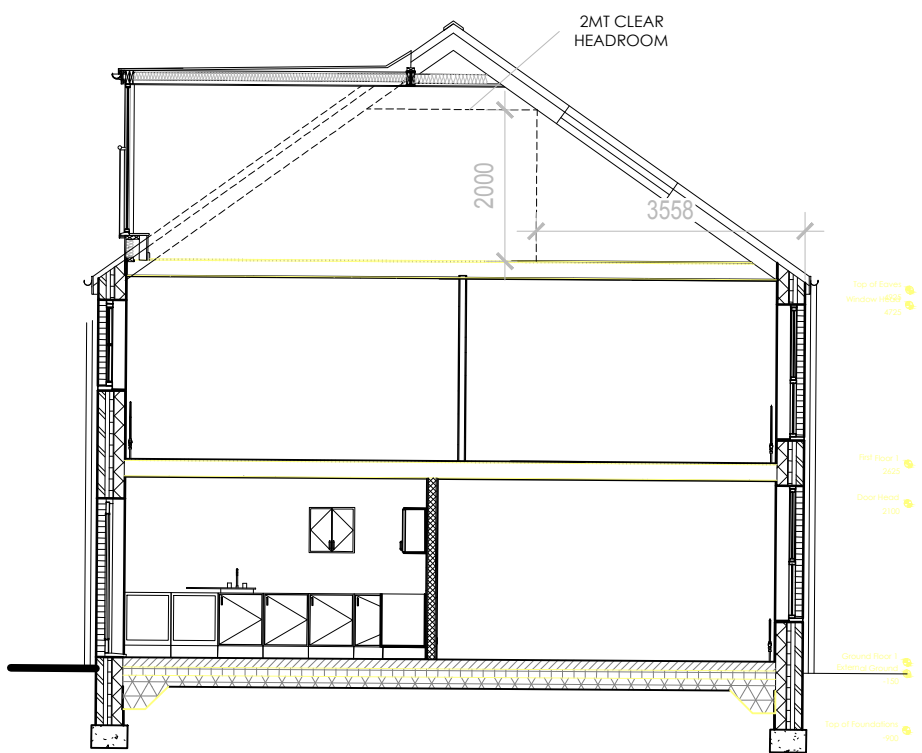

PROPOSED SECTION

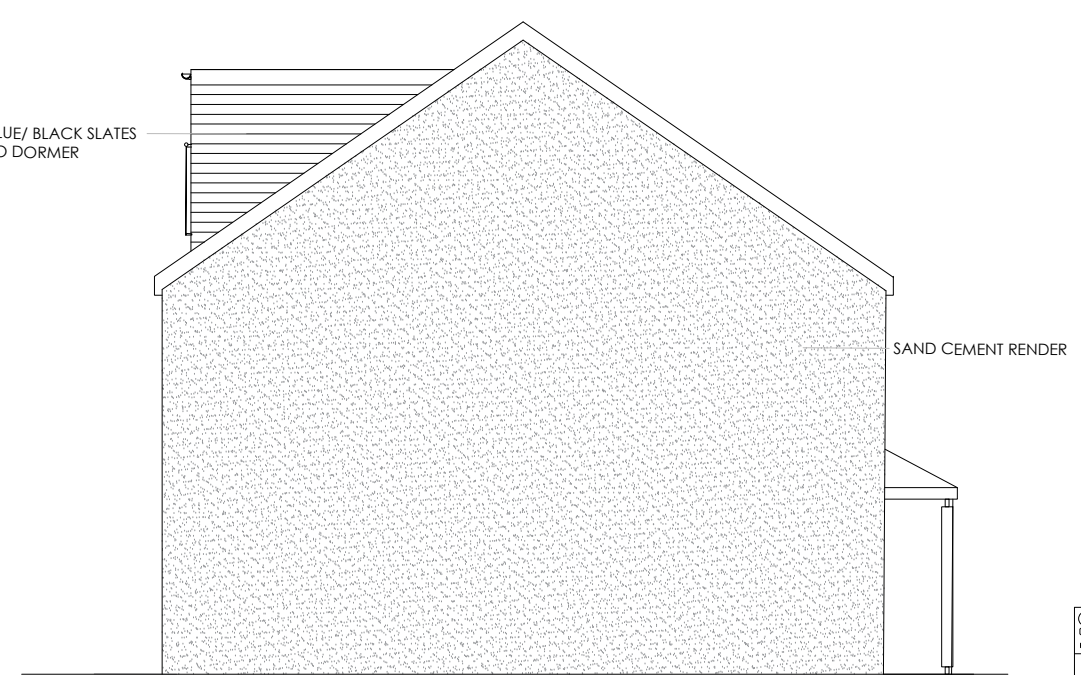

PROPOSED SIDE
ELEVATION

© This drawing is copyright Scale. Contractor to check all dimensions on site and to report any discrepancies directly to the SD.		
Date: OCT 2021		
Project: PROPOSED HOUSES AT SWANSEA		
Client:		
Description: PROPOSED ELEVATIONS OF SEMIDETACHED HOUSES	Job No:	Scale: 1:100 ON A3
	Dwg No: 203 R1	Drawn By: KG



SK DESIGNS
288, Cleverton Way, Llaneside, Cardiff
CF23 6BJ
Tel: 029 20 761 950
Fax: 029 20 761 950
Email: info@skdesigns.org.uk