





PROPOSED REAR
ELEVATION

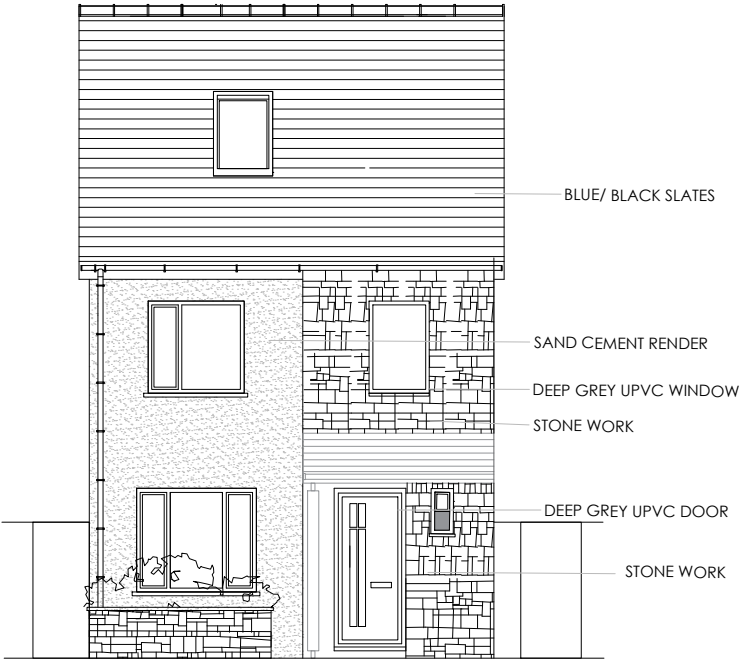

PROPOSED FRONT
ELEVATION

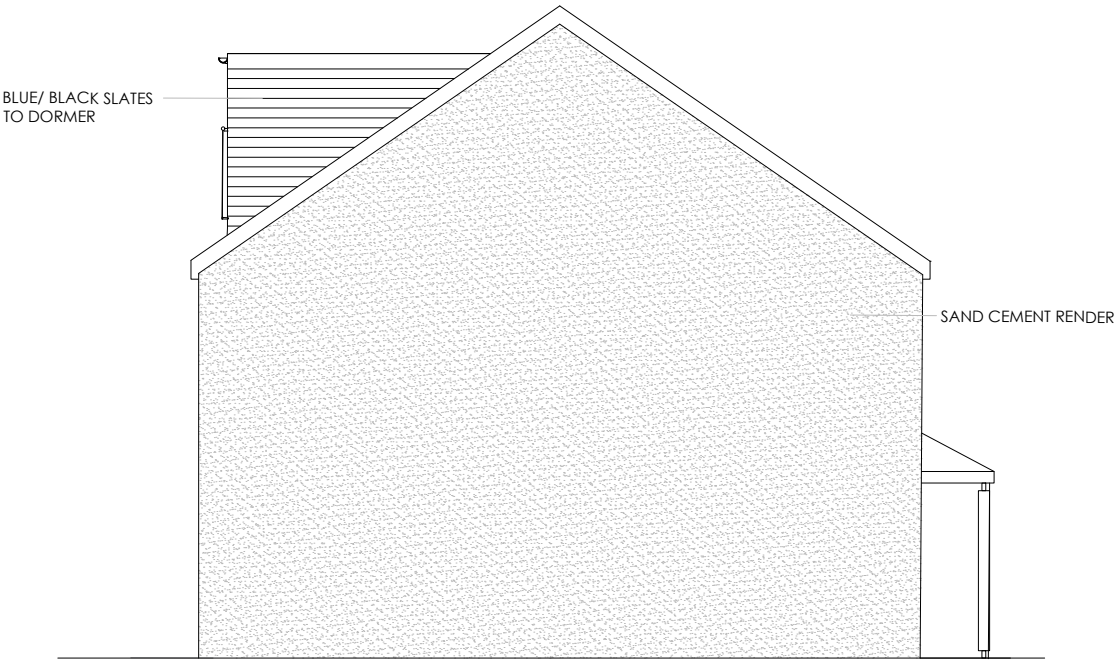

PROPOSED SIDE
ELEVATION

© This drawing is copyright SK Designs. Contractor to check all dimensions on site and to report any discrepancies directly to the SD.			 SK DESIGNS SK DESIGNS 355, Cleverwater Way, Llaneside, Cardiff CF23 6BJ Tel: 029 20 761 950 Fax: 029 20 761 950 Email: info@skdesigns.org.uk
Date: OCT 2021			
Project: PROPOSED HOUSES AT SWANSEA			
Client:			
Description: PROPOSED ELEVATION OF DETACHED HOUSE	Job No: Dwg No: 205 R1	Scale: 1:100 ON A3 Drawn By: KG	