


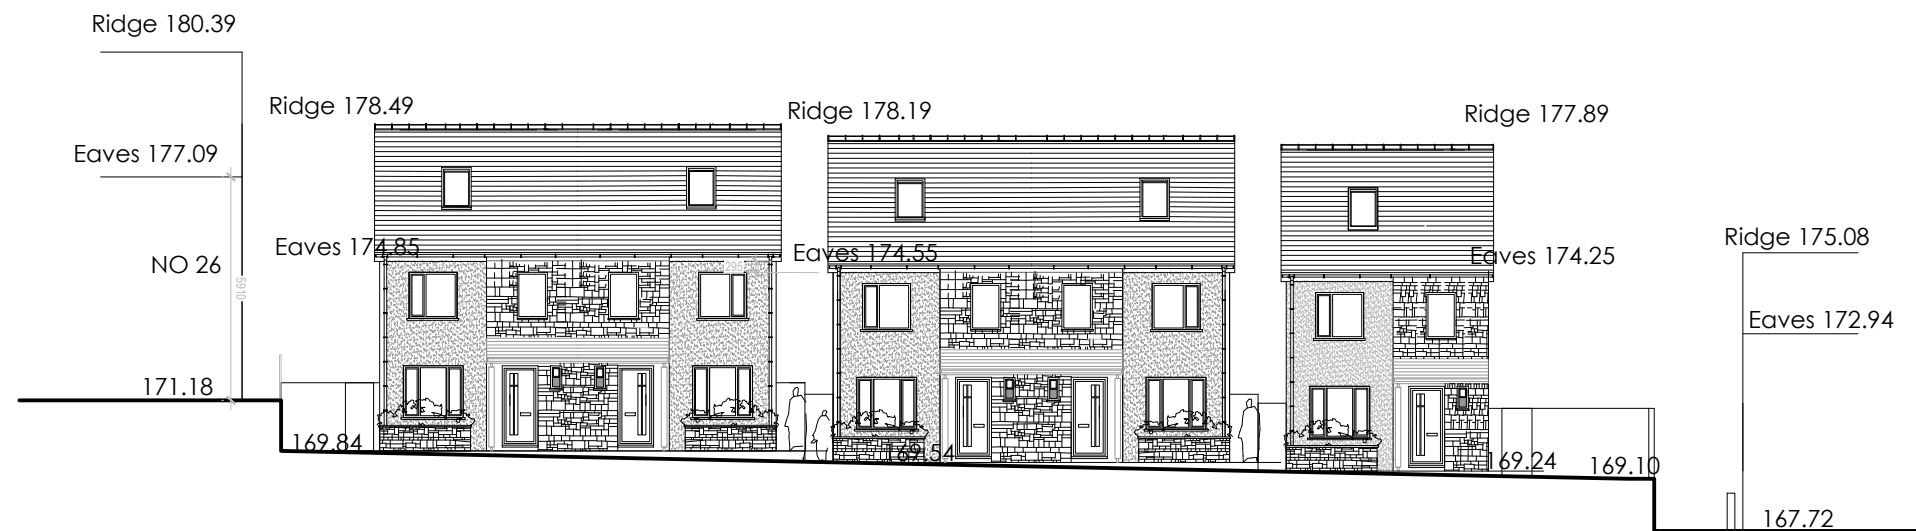

PROPOSED STREET ELEVATION

© This drawing is copyright SK Designs. Contractor to check all dimensions on site and to report any discrepancies directly to the SD.			 SK DESIGNS SK DESIGNS 308, Cleaverton Way, Llaneside, Cardiff CF23 6BJ Tel: 029 20 761 950 Fax: 029 20 761 950 Email: info@skdesigns.org.uk
Date: OCT 2021			
Project: PROPOSED HOUSES AT SWANSEA			
Client:			
Description: PROPOSED STREET ELEVATION	Job No:	Scale: 1:200 ON A3	
Dwg No: 206 R1	Drawn By: KG		