


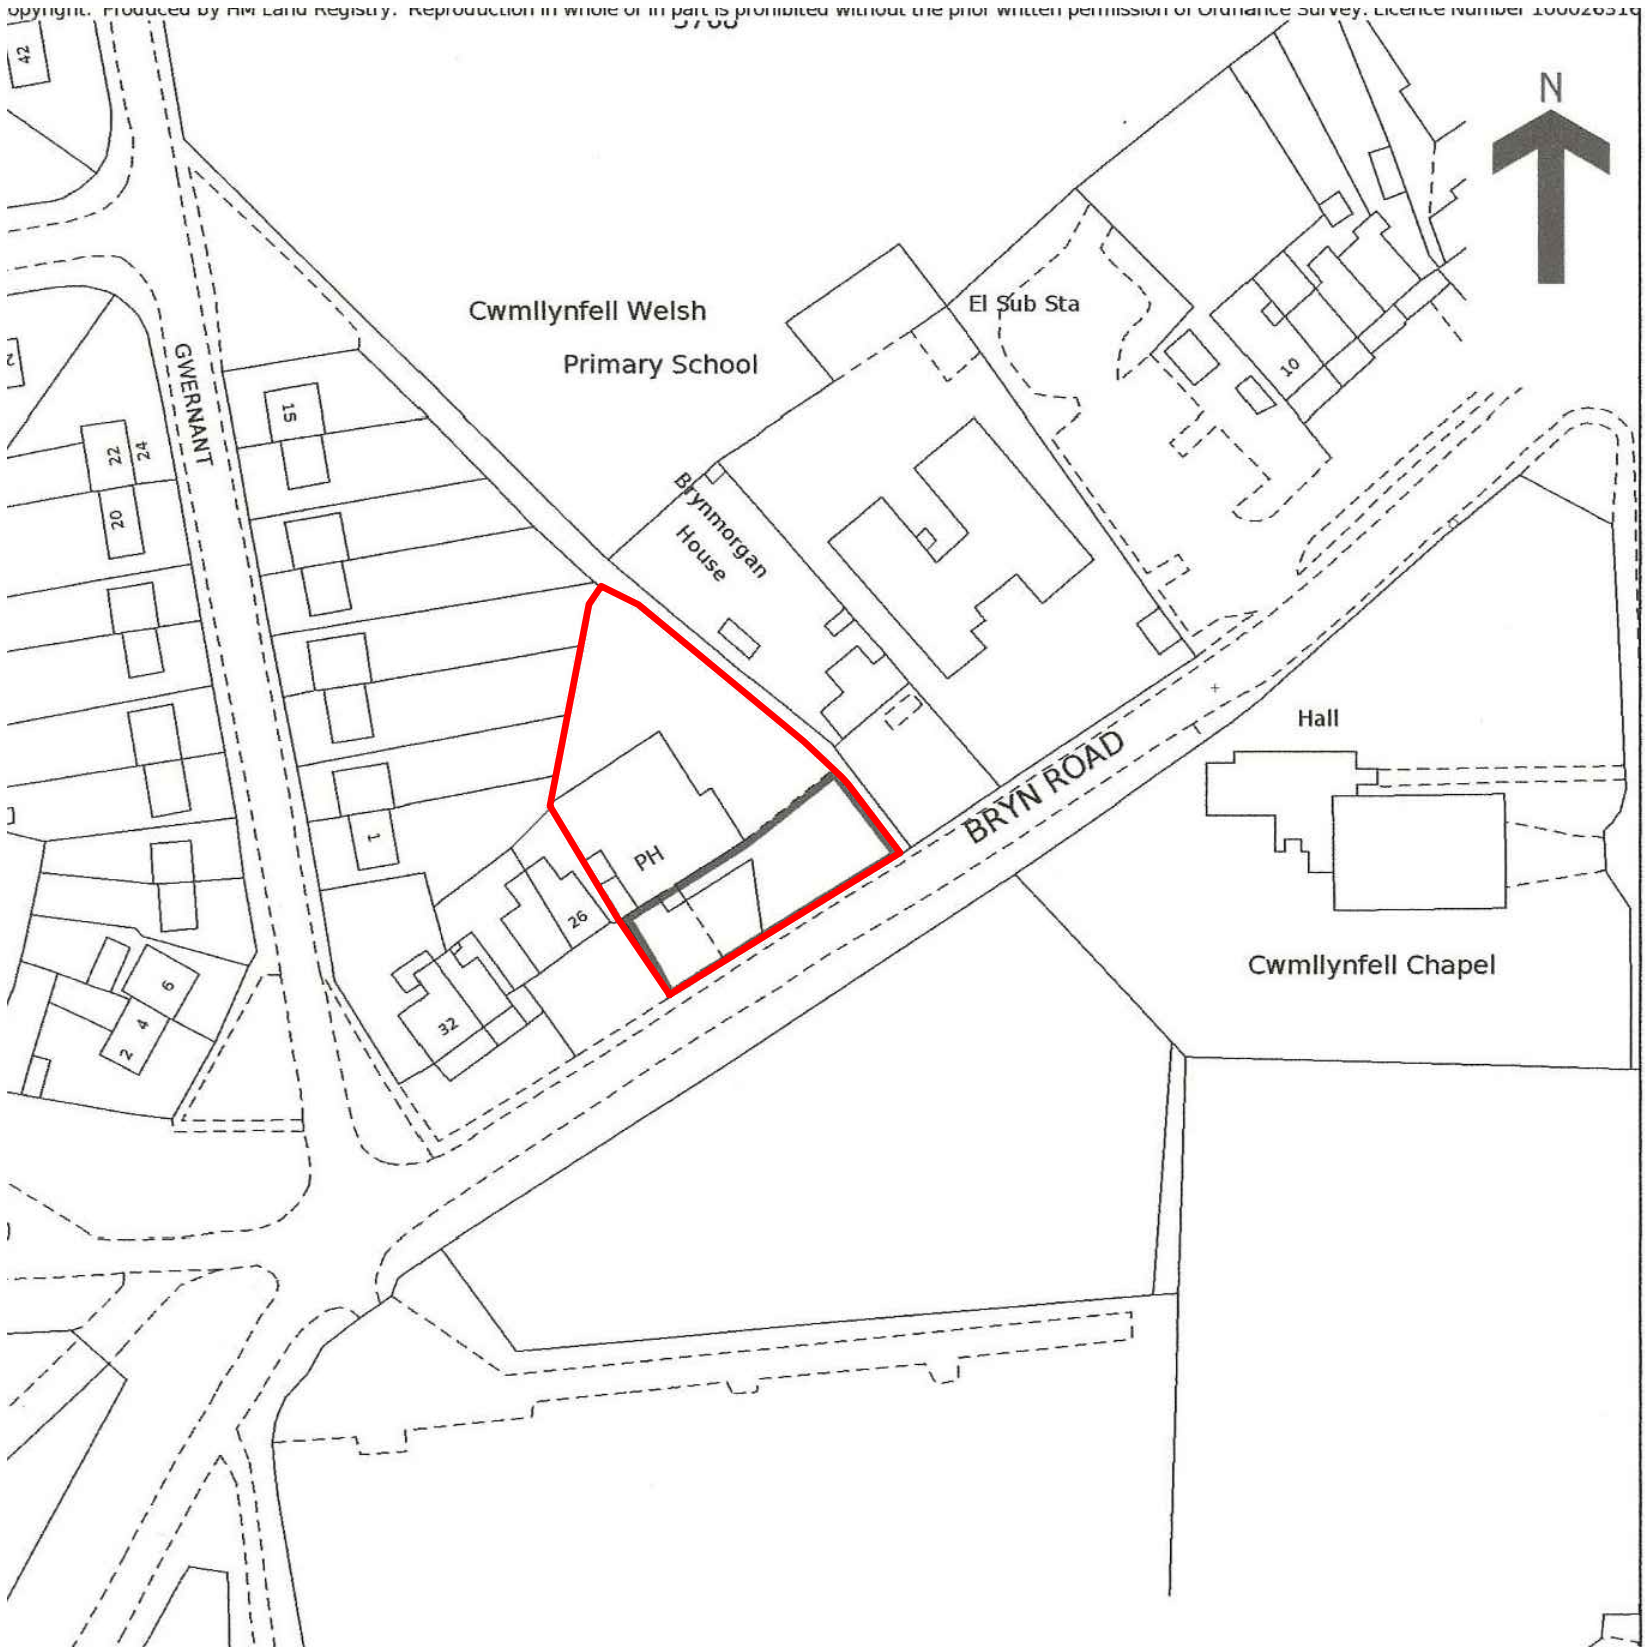

PROPOSED LOCATION
PLAN
SCALE-1:1000

© This drawing is copyright SK Designs. Contractor to check all dimensions on site and to report any discrepancies directly to the SD.			 SK DESIGNS 355, Gwernant Way, Llanidloes, Cardiff CF23 6BJ Tel: 029 20 761 950 Fax: 029 20 761 950 Email: info@skdesigns.org.uk
Date: OCT 2021			
Project: PROPOSED HOUSES AT SWANSEA			
Client:			
Description: PROPOSED LOCATION PLAN	Job No:	Scale: 1:1000 ON A3	
	Dwg No: 207	Drawn By: KG	