
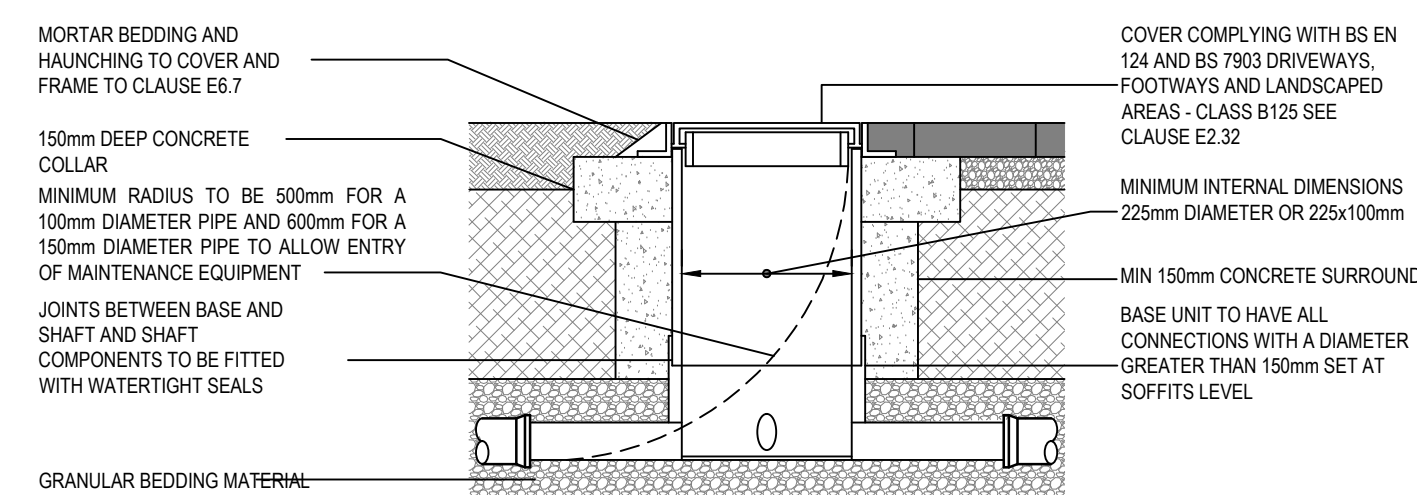
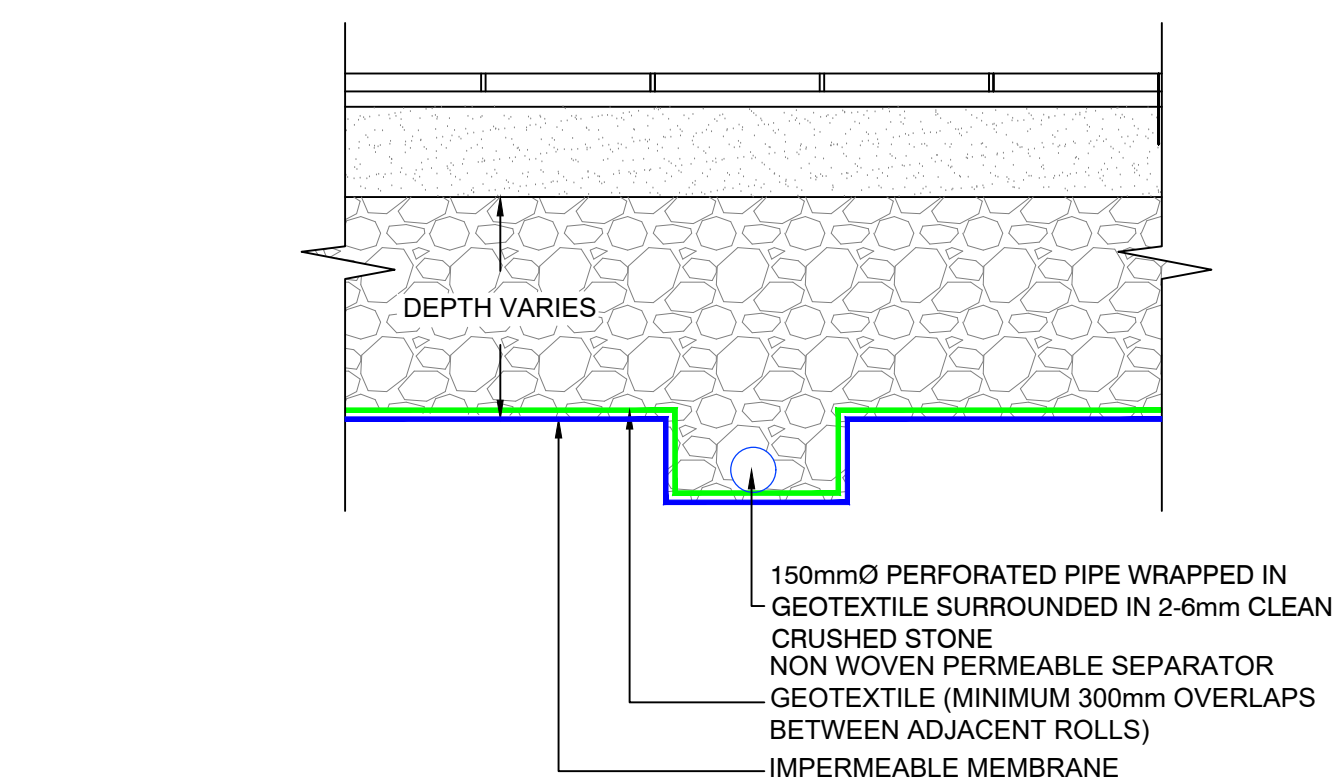
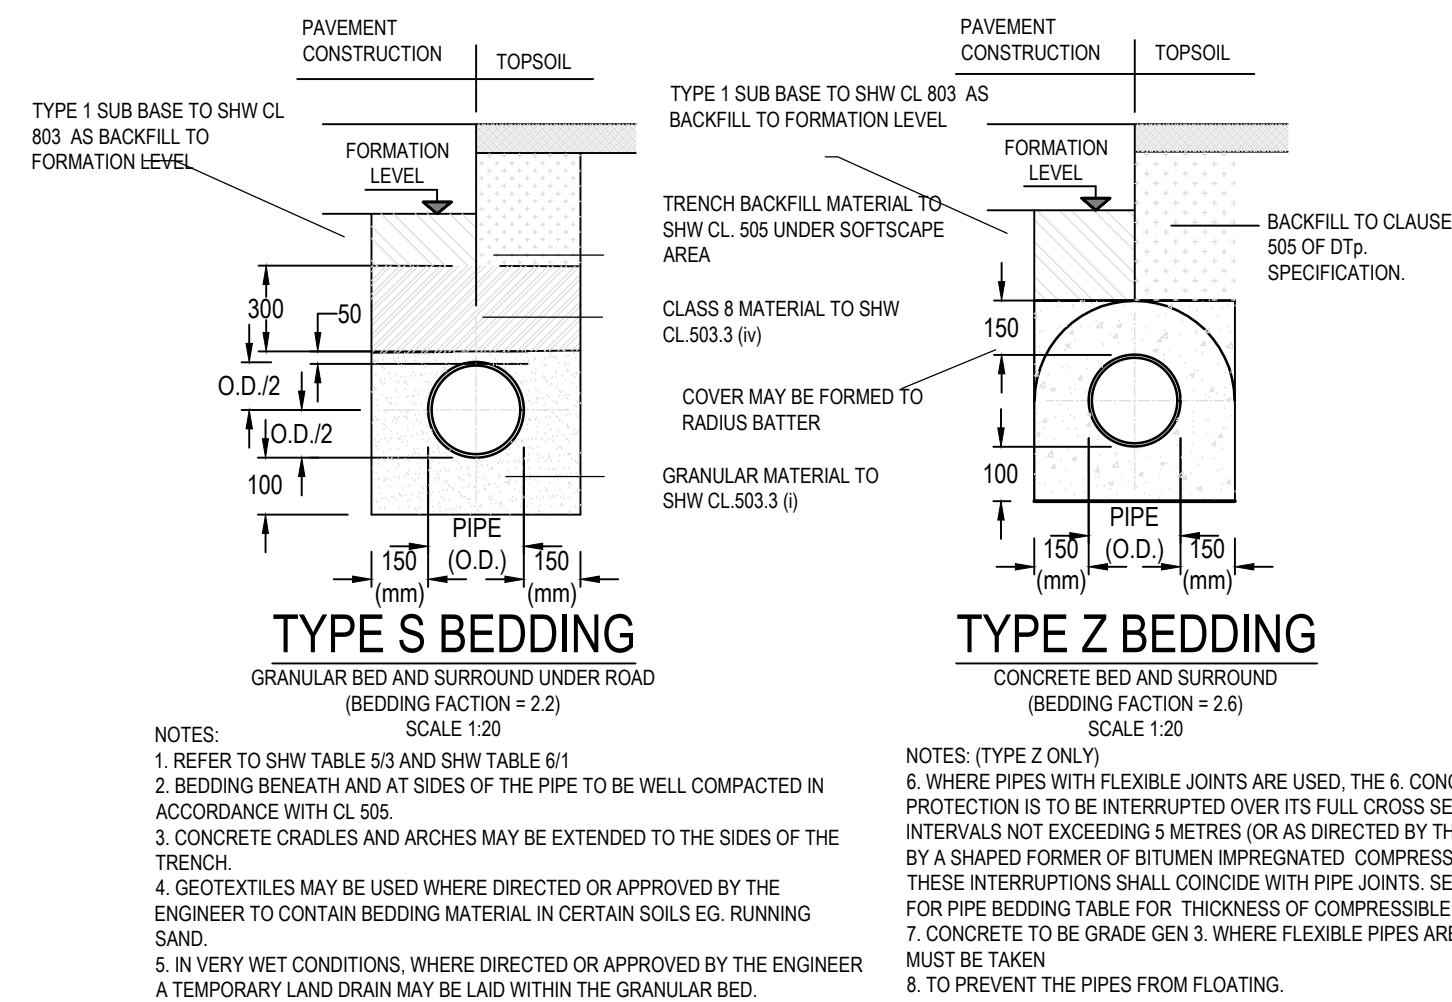
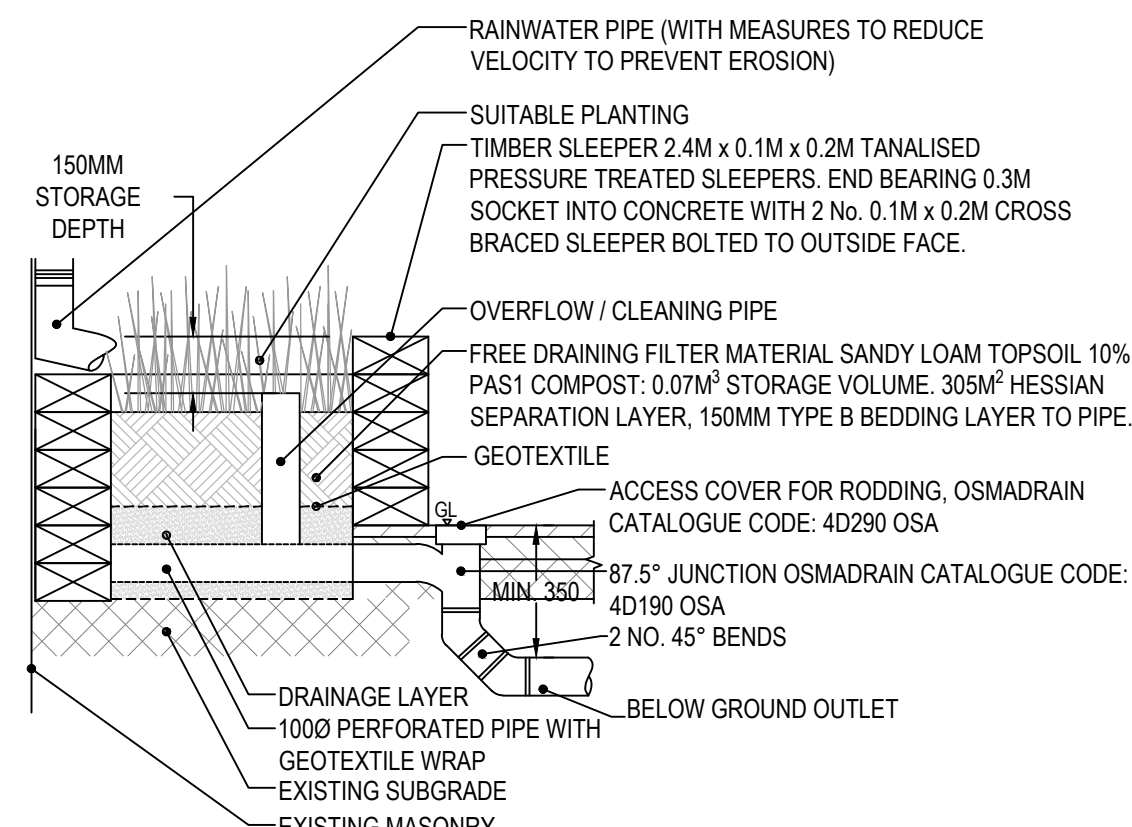
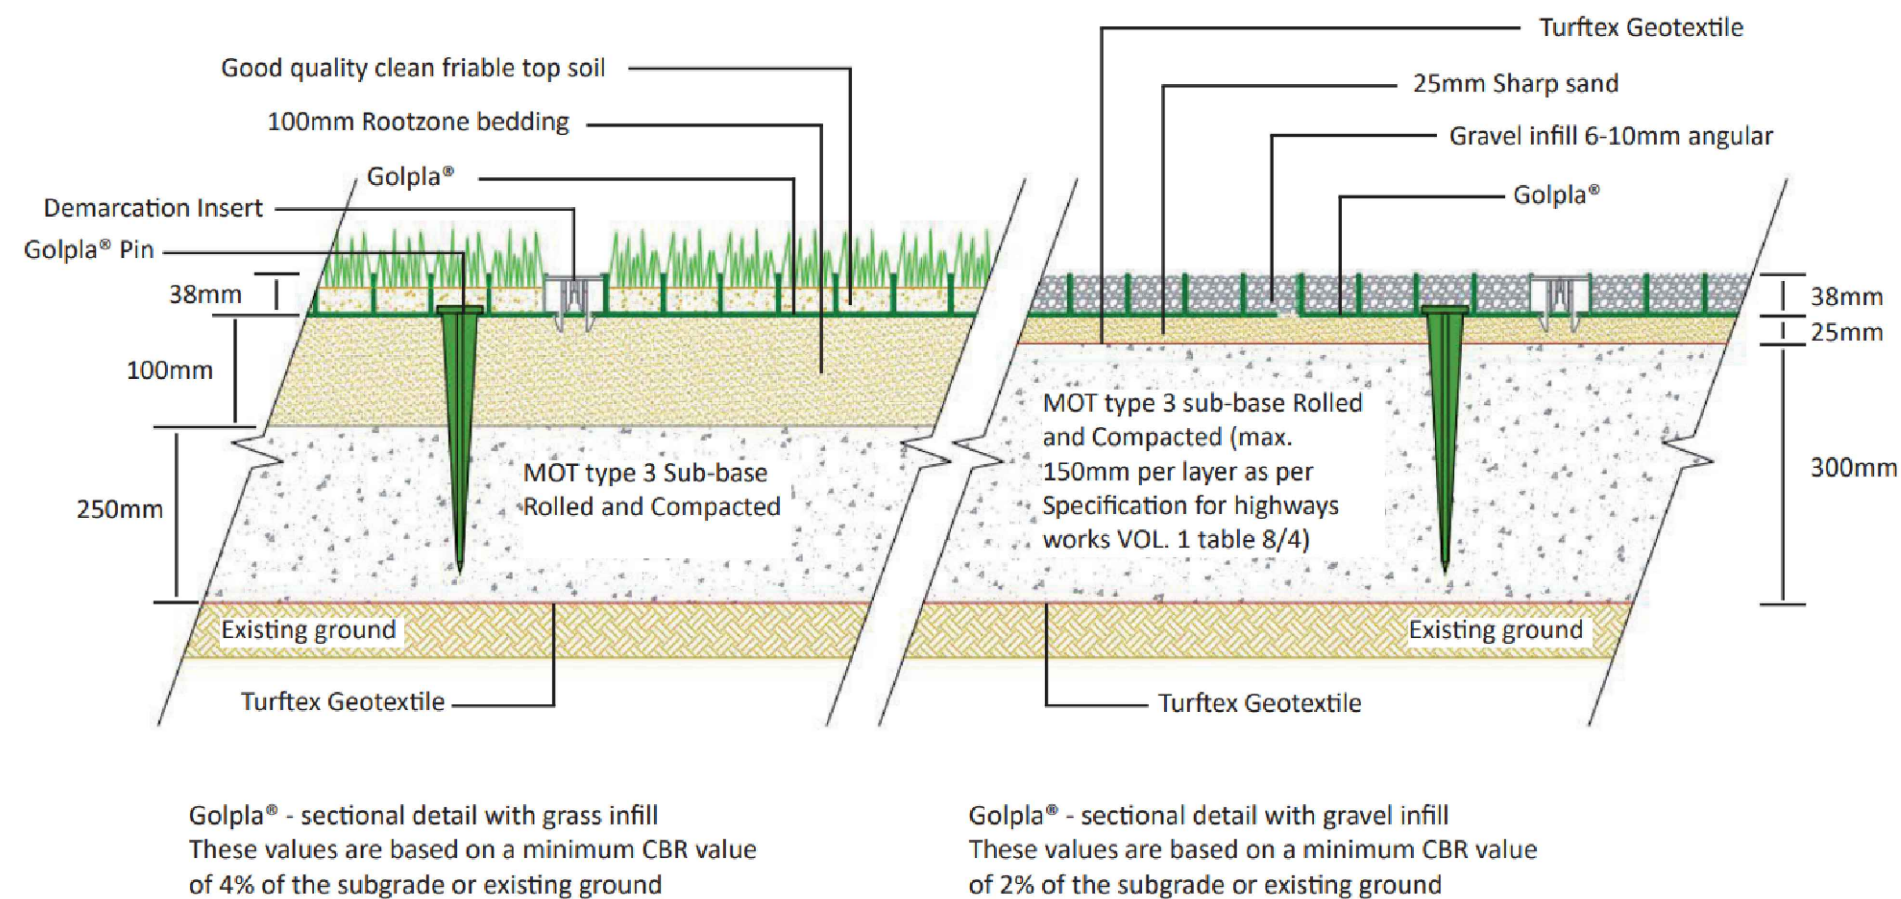
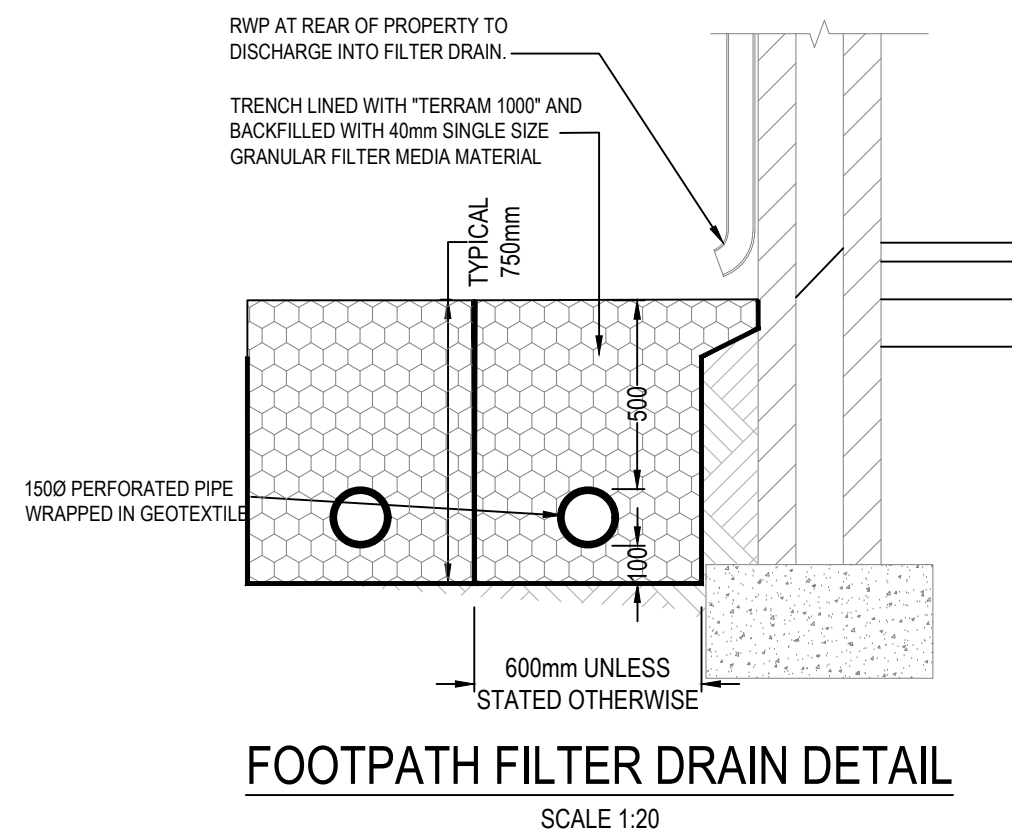
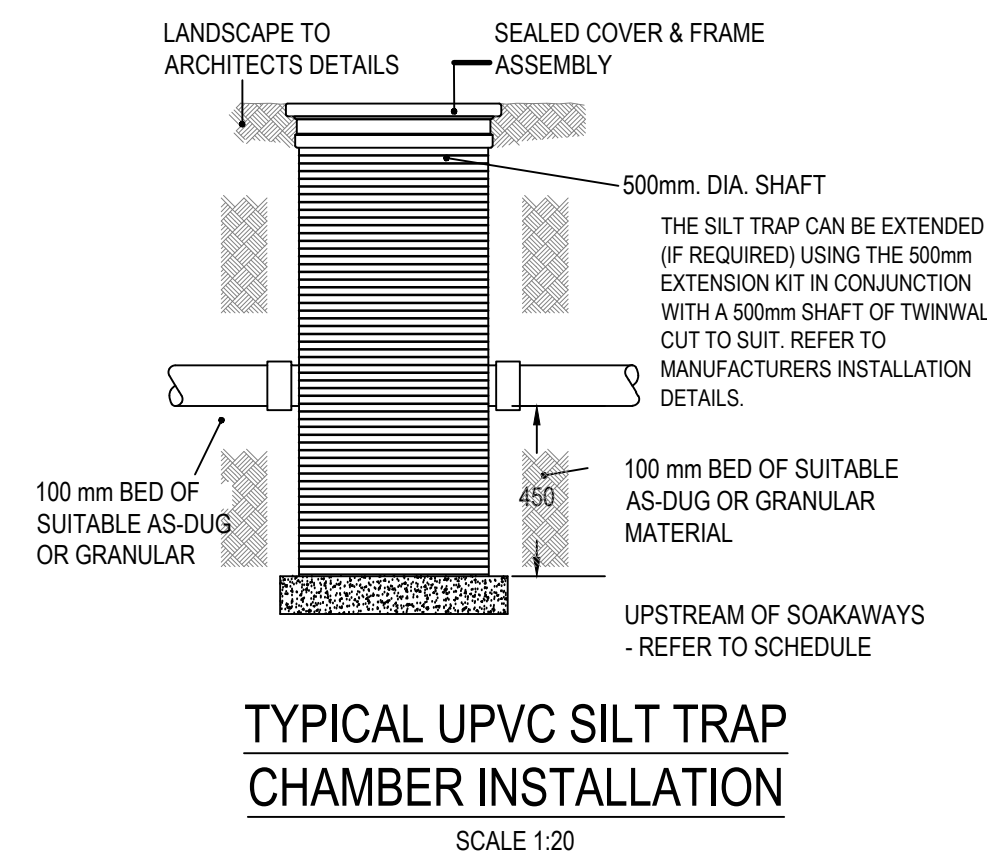


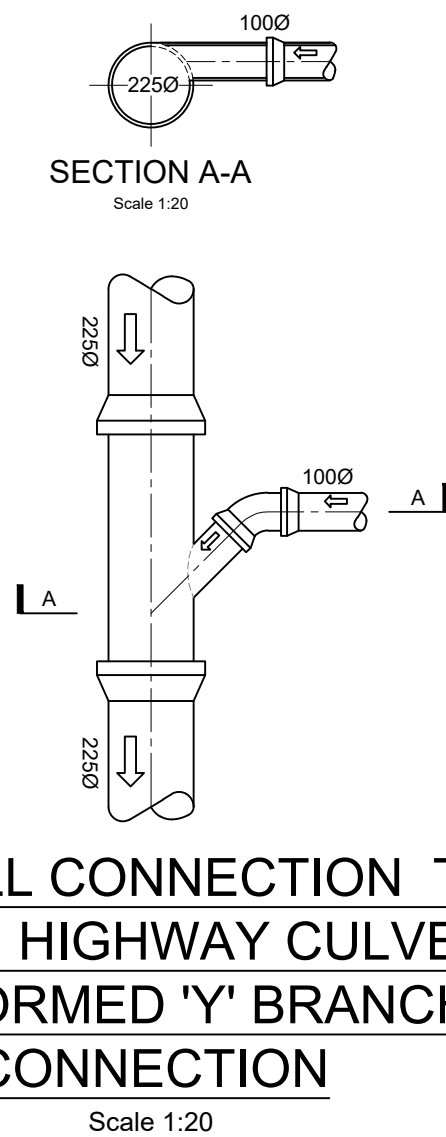

MR HUMAYUN NASSER

Project

24 BRYN ROAD, CWMLLYNFELL

Title

PROPOSED DRAINAGE DETAILS

Drawing Status				
PLANNING				
Drawn	Checked	Approved	Date	Scale @ A1
JW	VW	JM	NOV 2021	1:10 & 1:20
Project No.		Drawing No.		Revision
AVO-21088		CIV-011		A02

