


SURFACE WATER SYSTEM LONGSECTION A-A

SCALE 1:50

SECTION A-A
CONTINUED

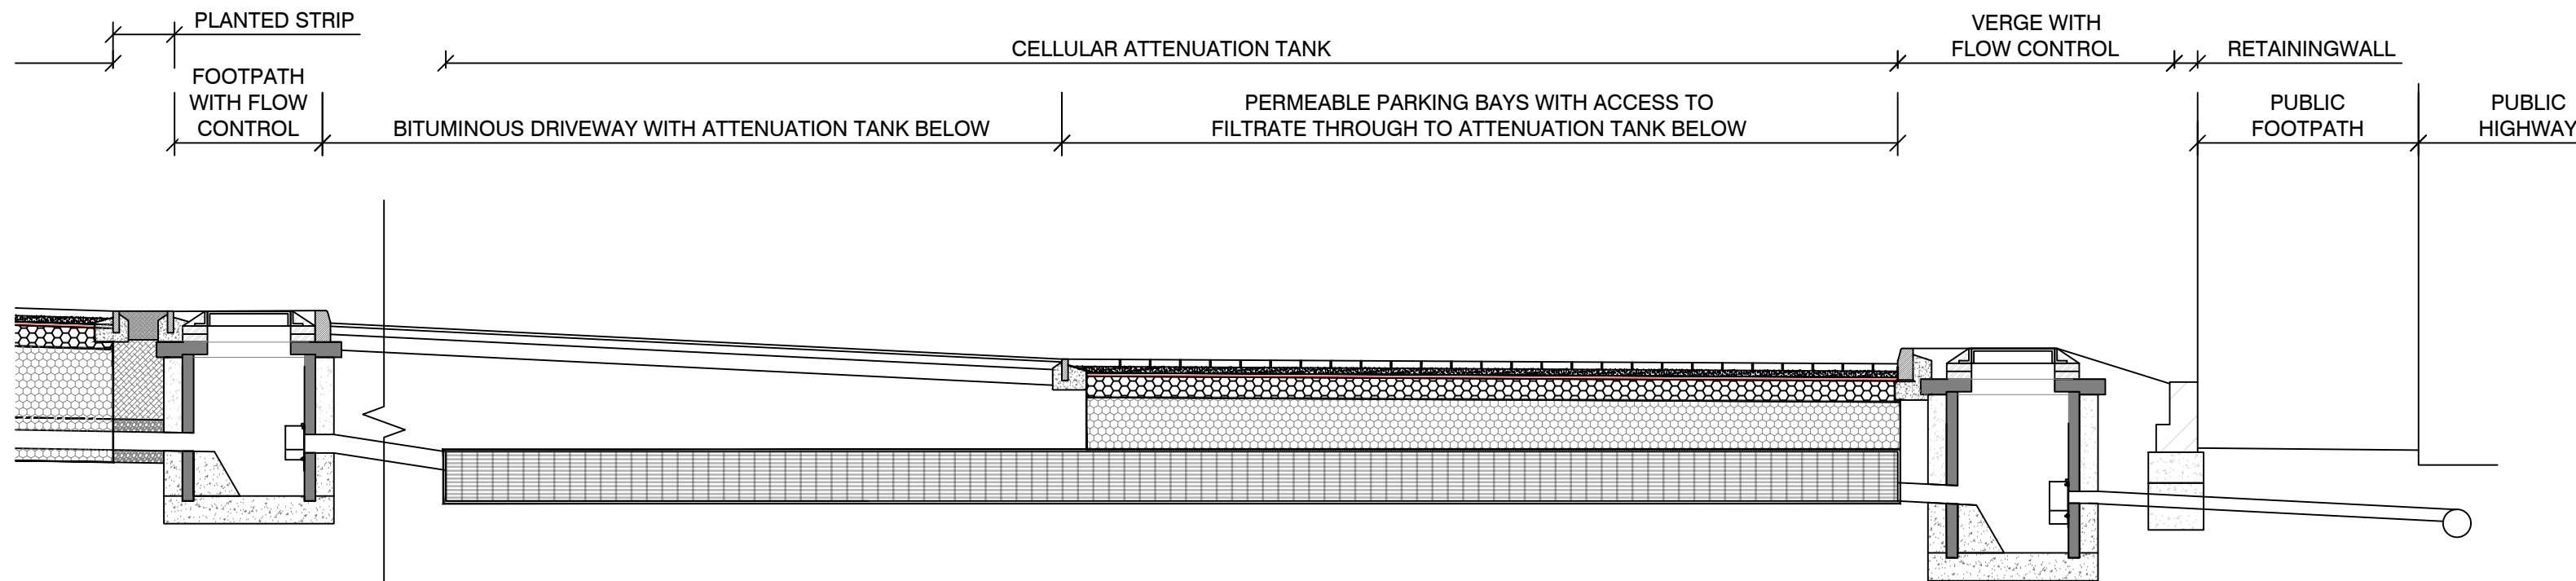

SURFACE WATER SYSTEM LONGSECTION A-A
(CONTINUED)

SCALE 1:50

SECTION A-A
CONTINUED

DO NOT SCALE this drawing. Use figured dimensions only.
The Contractor must check & verify all dimensions on site.
Any discrepancies must be reported immediately to the Engineer for clarification before proceeding.
This drawing is copyright and owned by Avocet Civil Engineering Consultancy.

SAFETY, HEALTH AND ENVIRONMENTAL INFORMATION
Refer to the relevant Construction (Design and Management) documentation where applicable.
It is assumed that all works on this drawing will be carried out by a competent contractor, working where appropriate to an approved method statement.

SAB APPROVAL ISSUE

A01 05/11/21 ISSUED FOR SAB APPROVAL JW

Rev Date Description By

Client

MR HUMAYUN NASSER

Project

24 BRYN ROAD, CWMLLYNFELL

Title

PROPOSED DRAINAGE DETAILS
SHEET 2

Drawing Status

PLANNING

Drawn	Checked	Approved	Date	Scale @ A1
JW	VW	JM	NOV 2021	1:10 & 1:20

Project No.	Drawing No.	Revision
AVO-21088	CIV-012	A01



www.avocetcivils.co.uk | enquiries@avocetcivils.co.uk
Company Registered in England and Wales No. 10819923

IN PARTNERSHIP WITH
MORGAN STRUCTURAL LIMITED

