




private driveway to highways technical standards
scale | 1:100

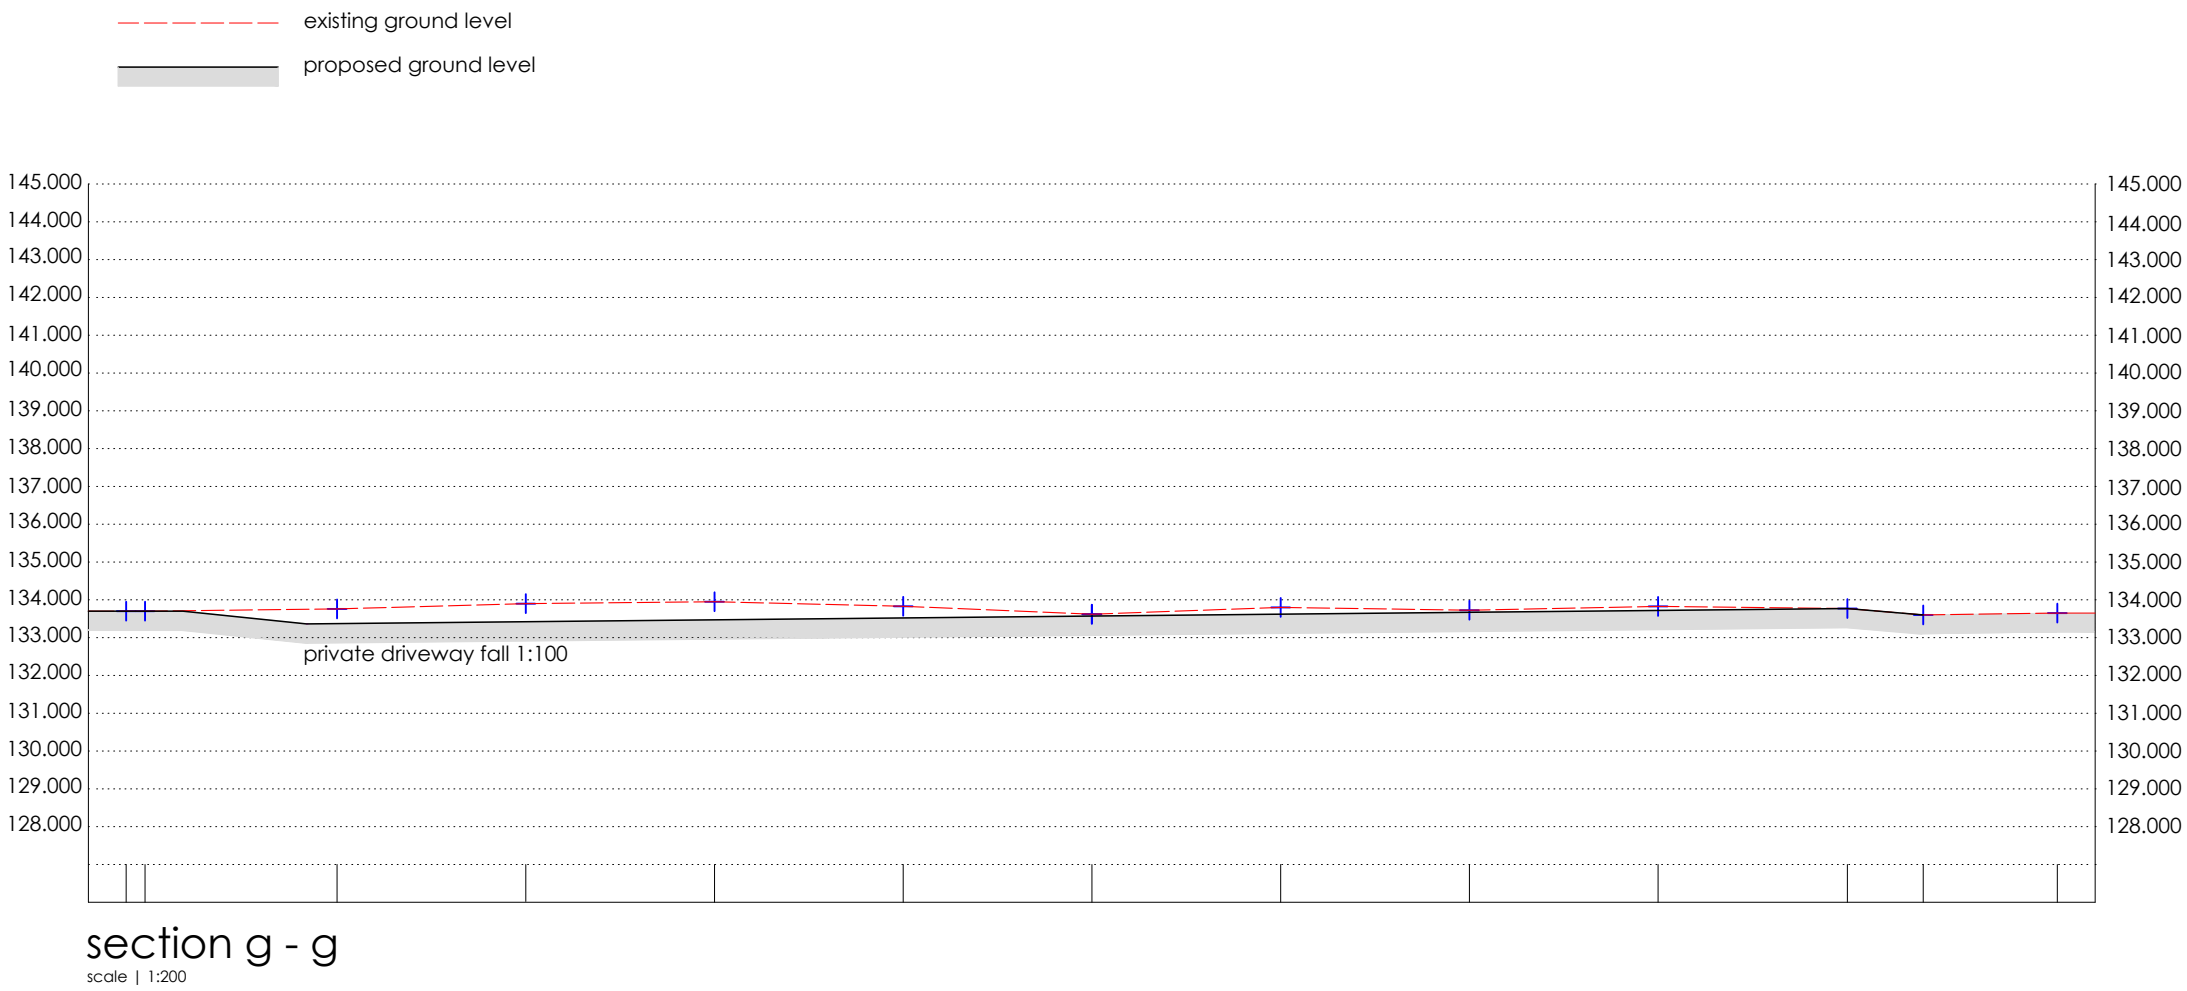

section g - g
scale | 1:200

