



© Iplan Architecture Ltd.

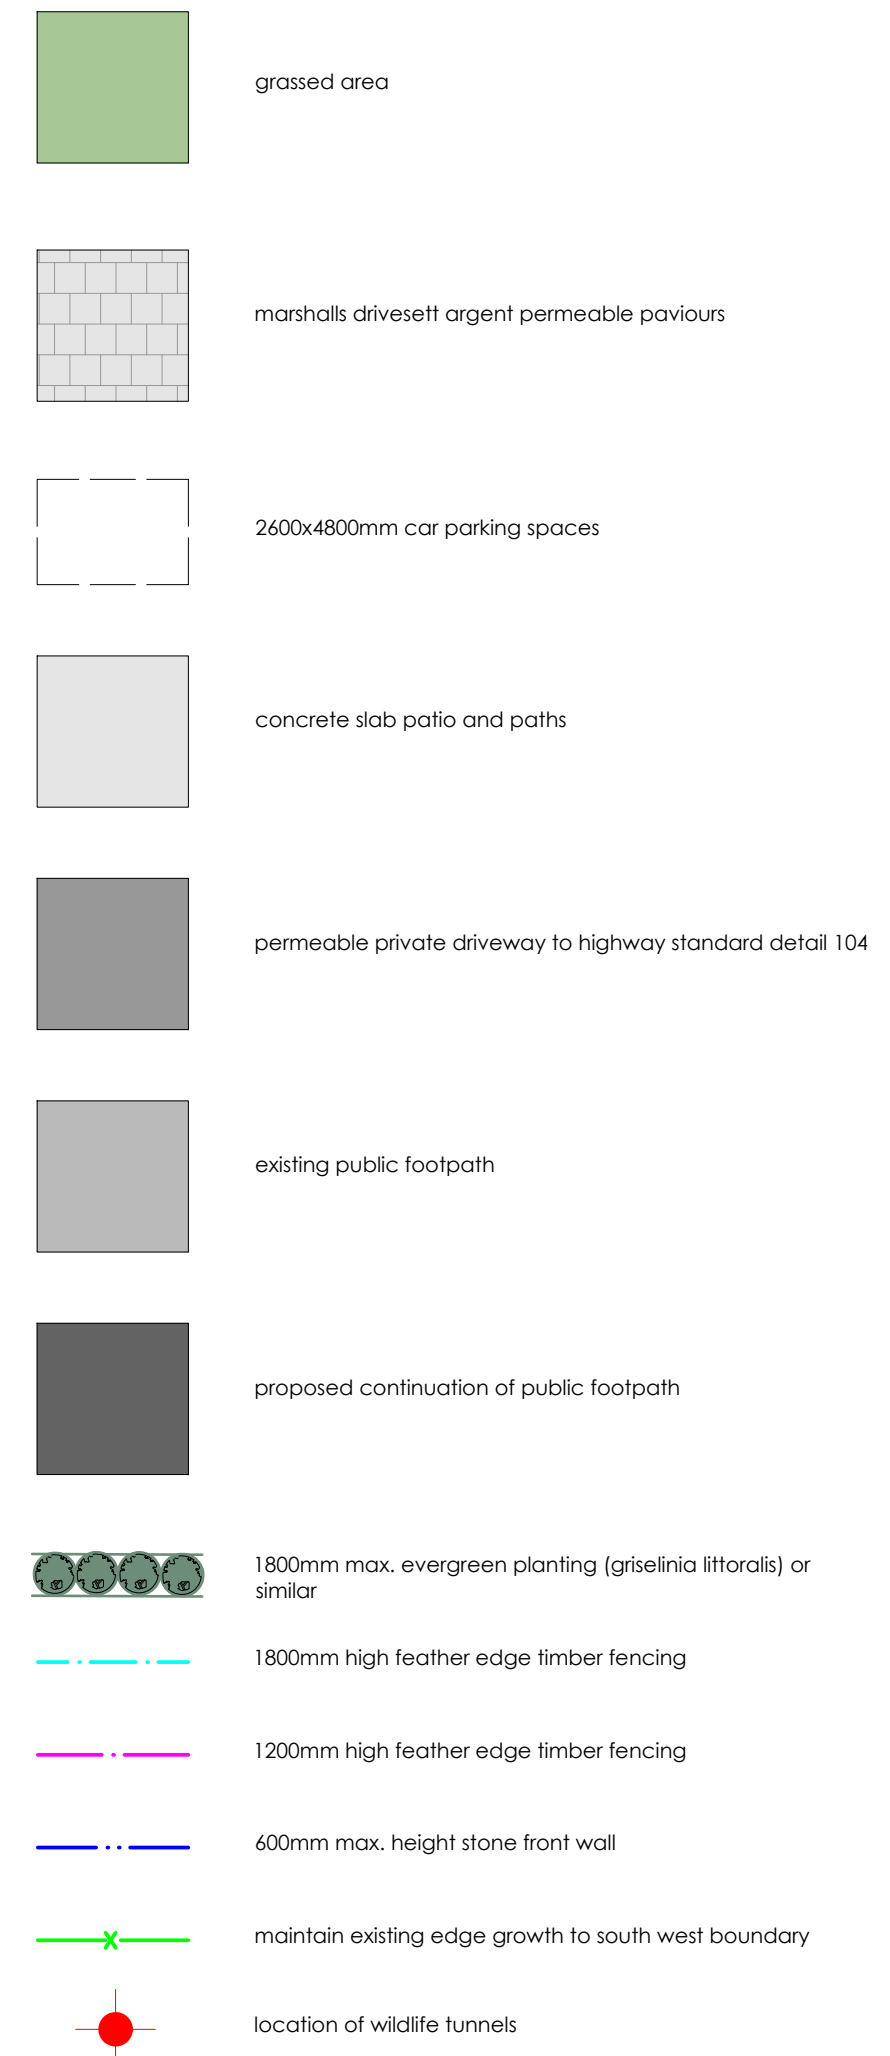

| project                                                                      | drawing                                                                          | date          |
|------------------------------------------------------------------------------|----------------------------------------------------------------------------------|---------------|
| LAND @ NANT Y CARN, SEVEN SISTERS, NEATH                                     | PROPOSED SITE LAYOUT                                                             | DECEMBER 2022 |
| client                                                                       | drawing no.                                                                      | scale         |
| SCULLY PROPERTY GROUP LTD                                                    | 22.260.05                                                                        | 1   200 @ A1  |
| <a href="http://www.iplanarchitecture.co.uk">www.iplanarchitecture.co.uk</a> | <a href="mailto:hello@iplanarchitecture.co.uk">hello@iplanarchitecture.co.uk</a> | 07765 660189  |

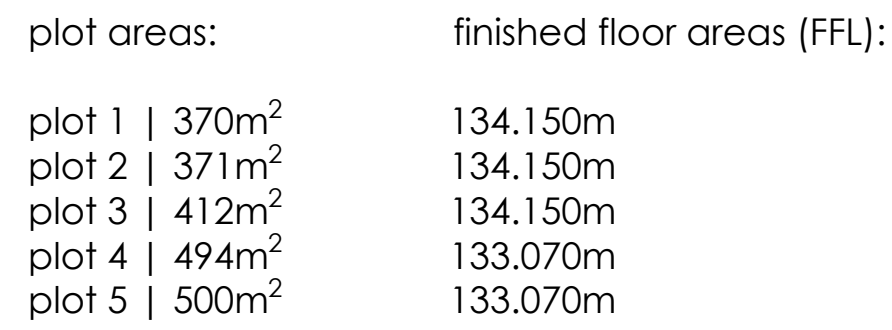