



section c - c

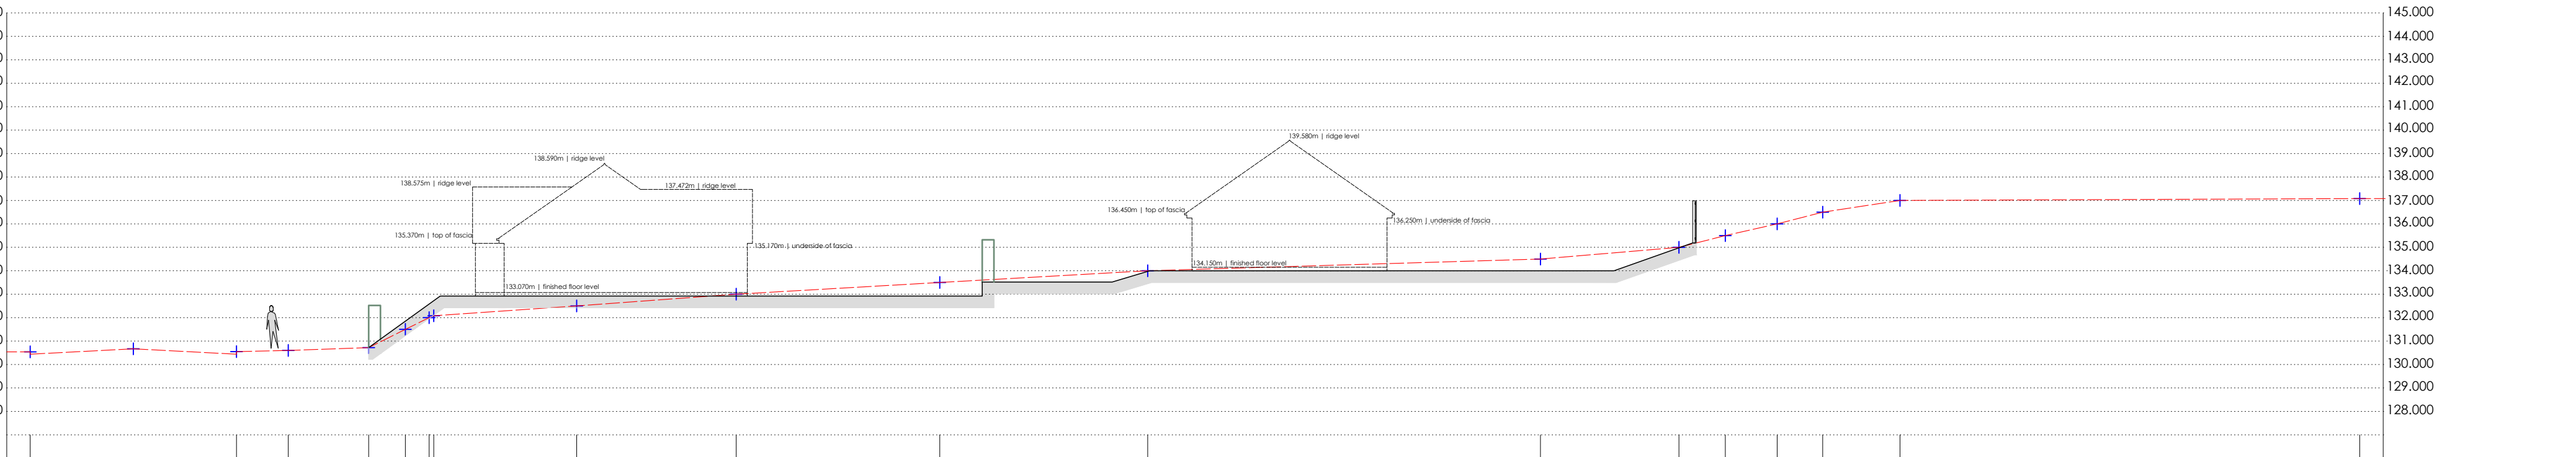


section d - d




section e - e

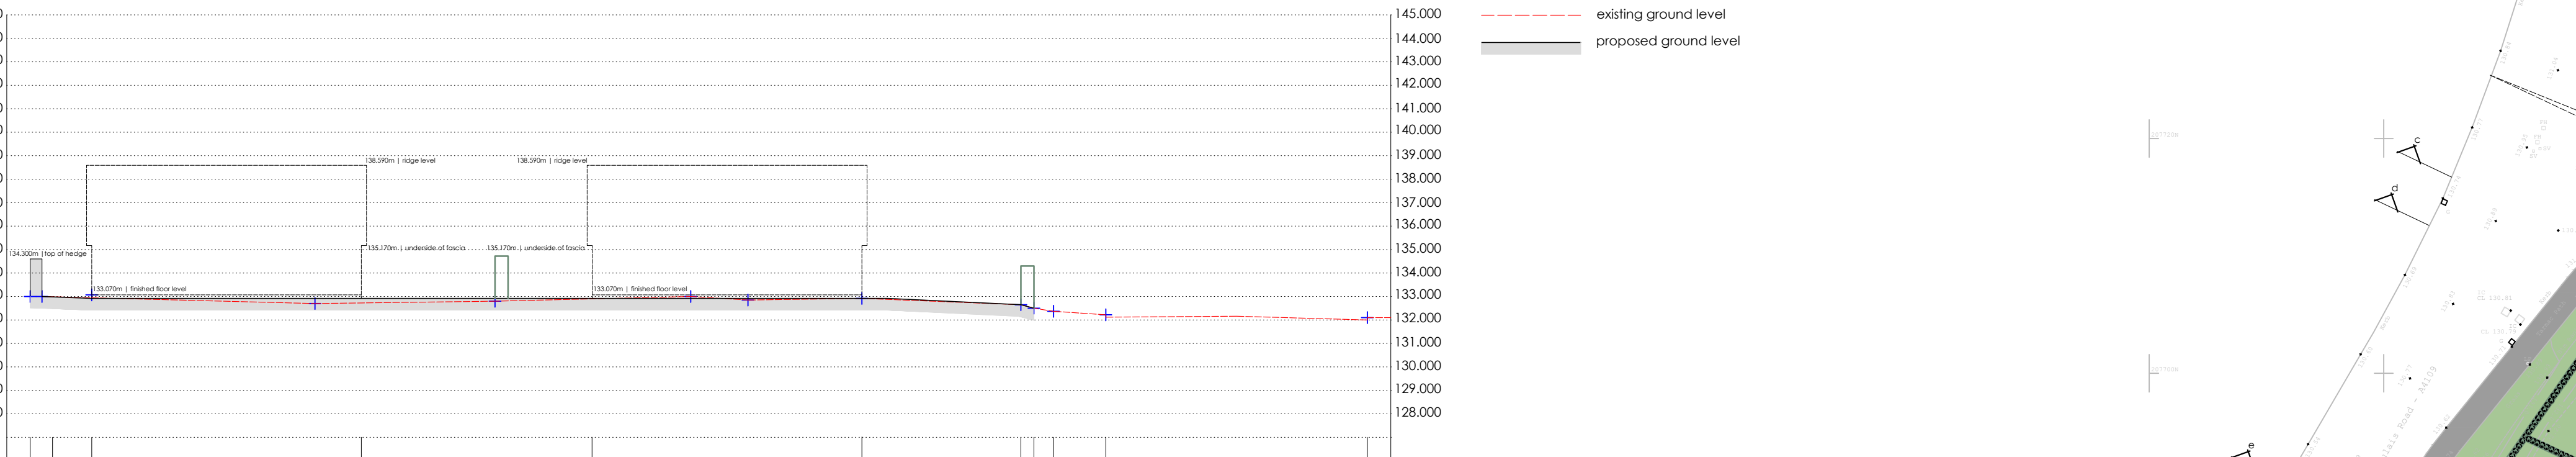

section f - f

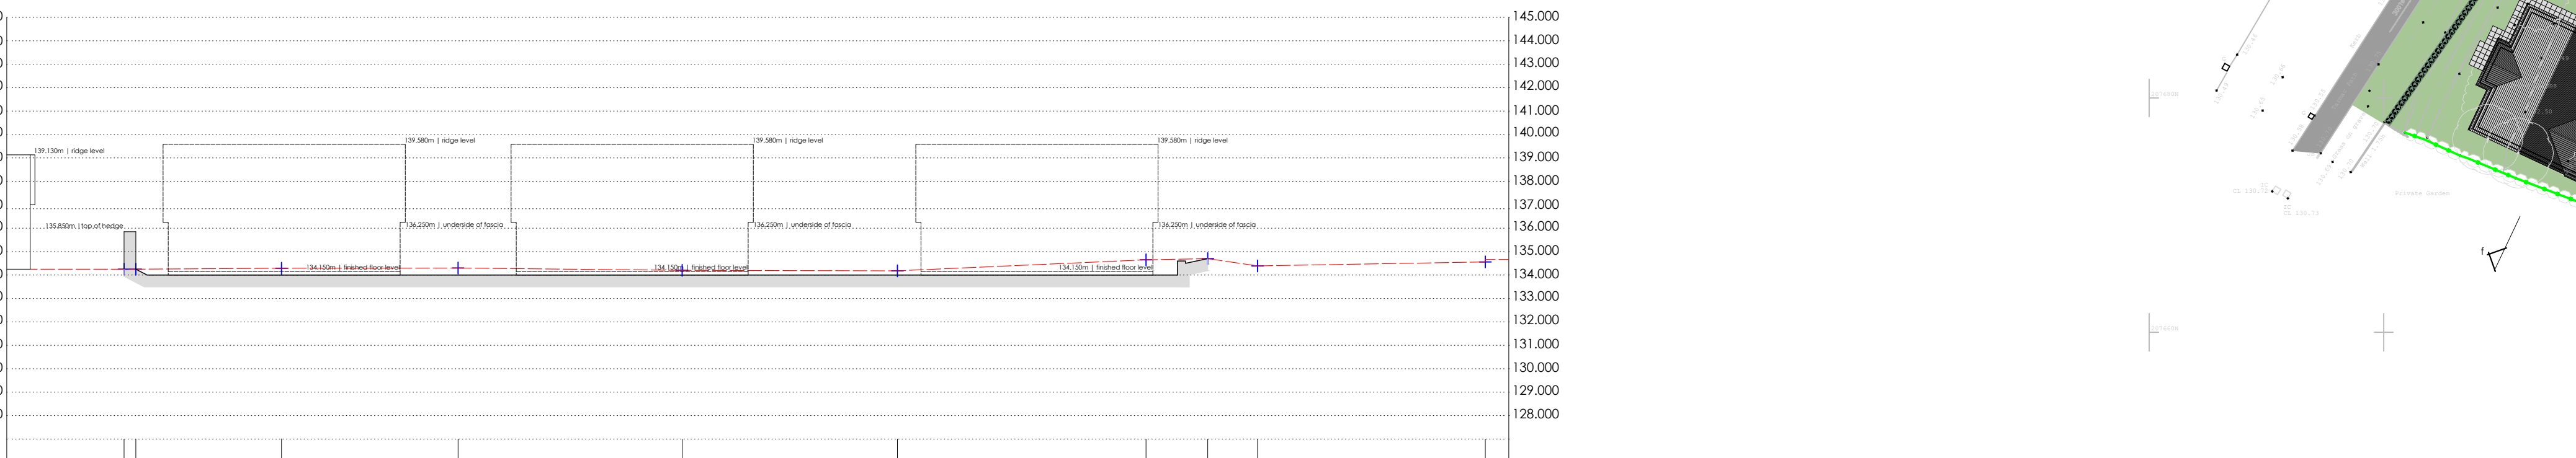

section g - g

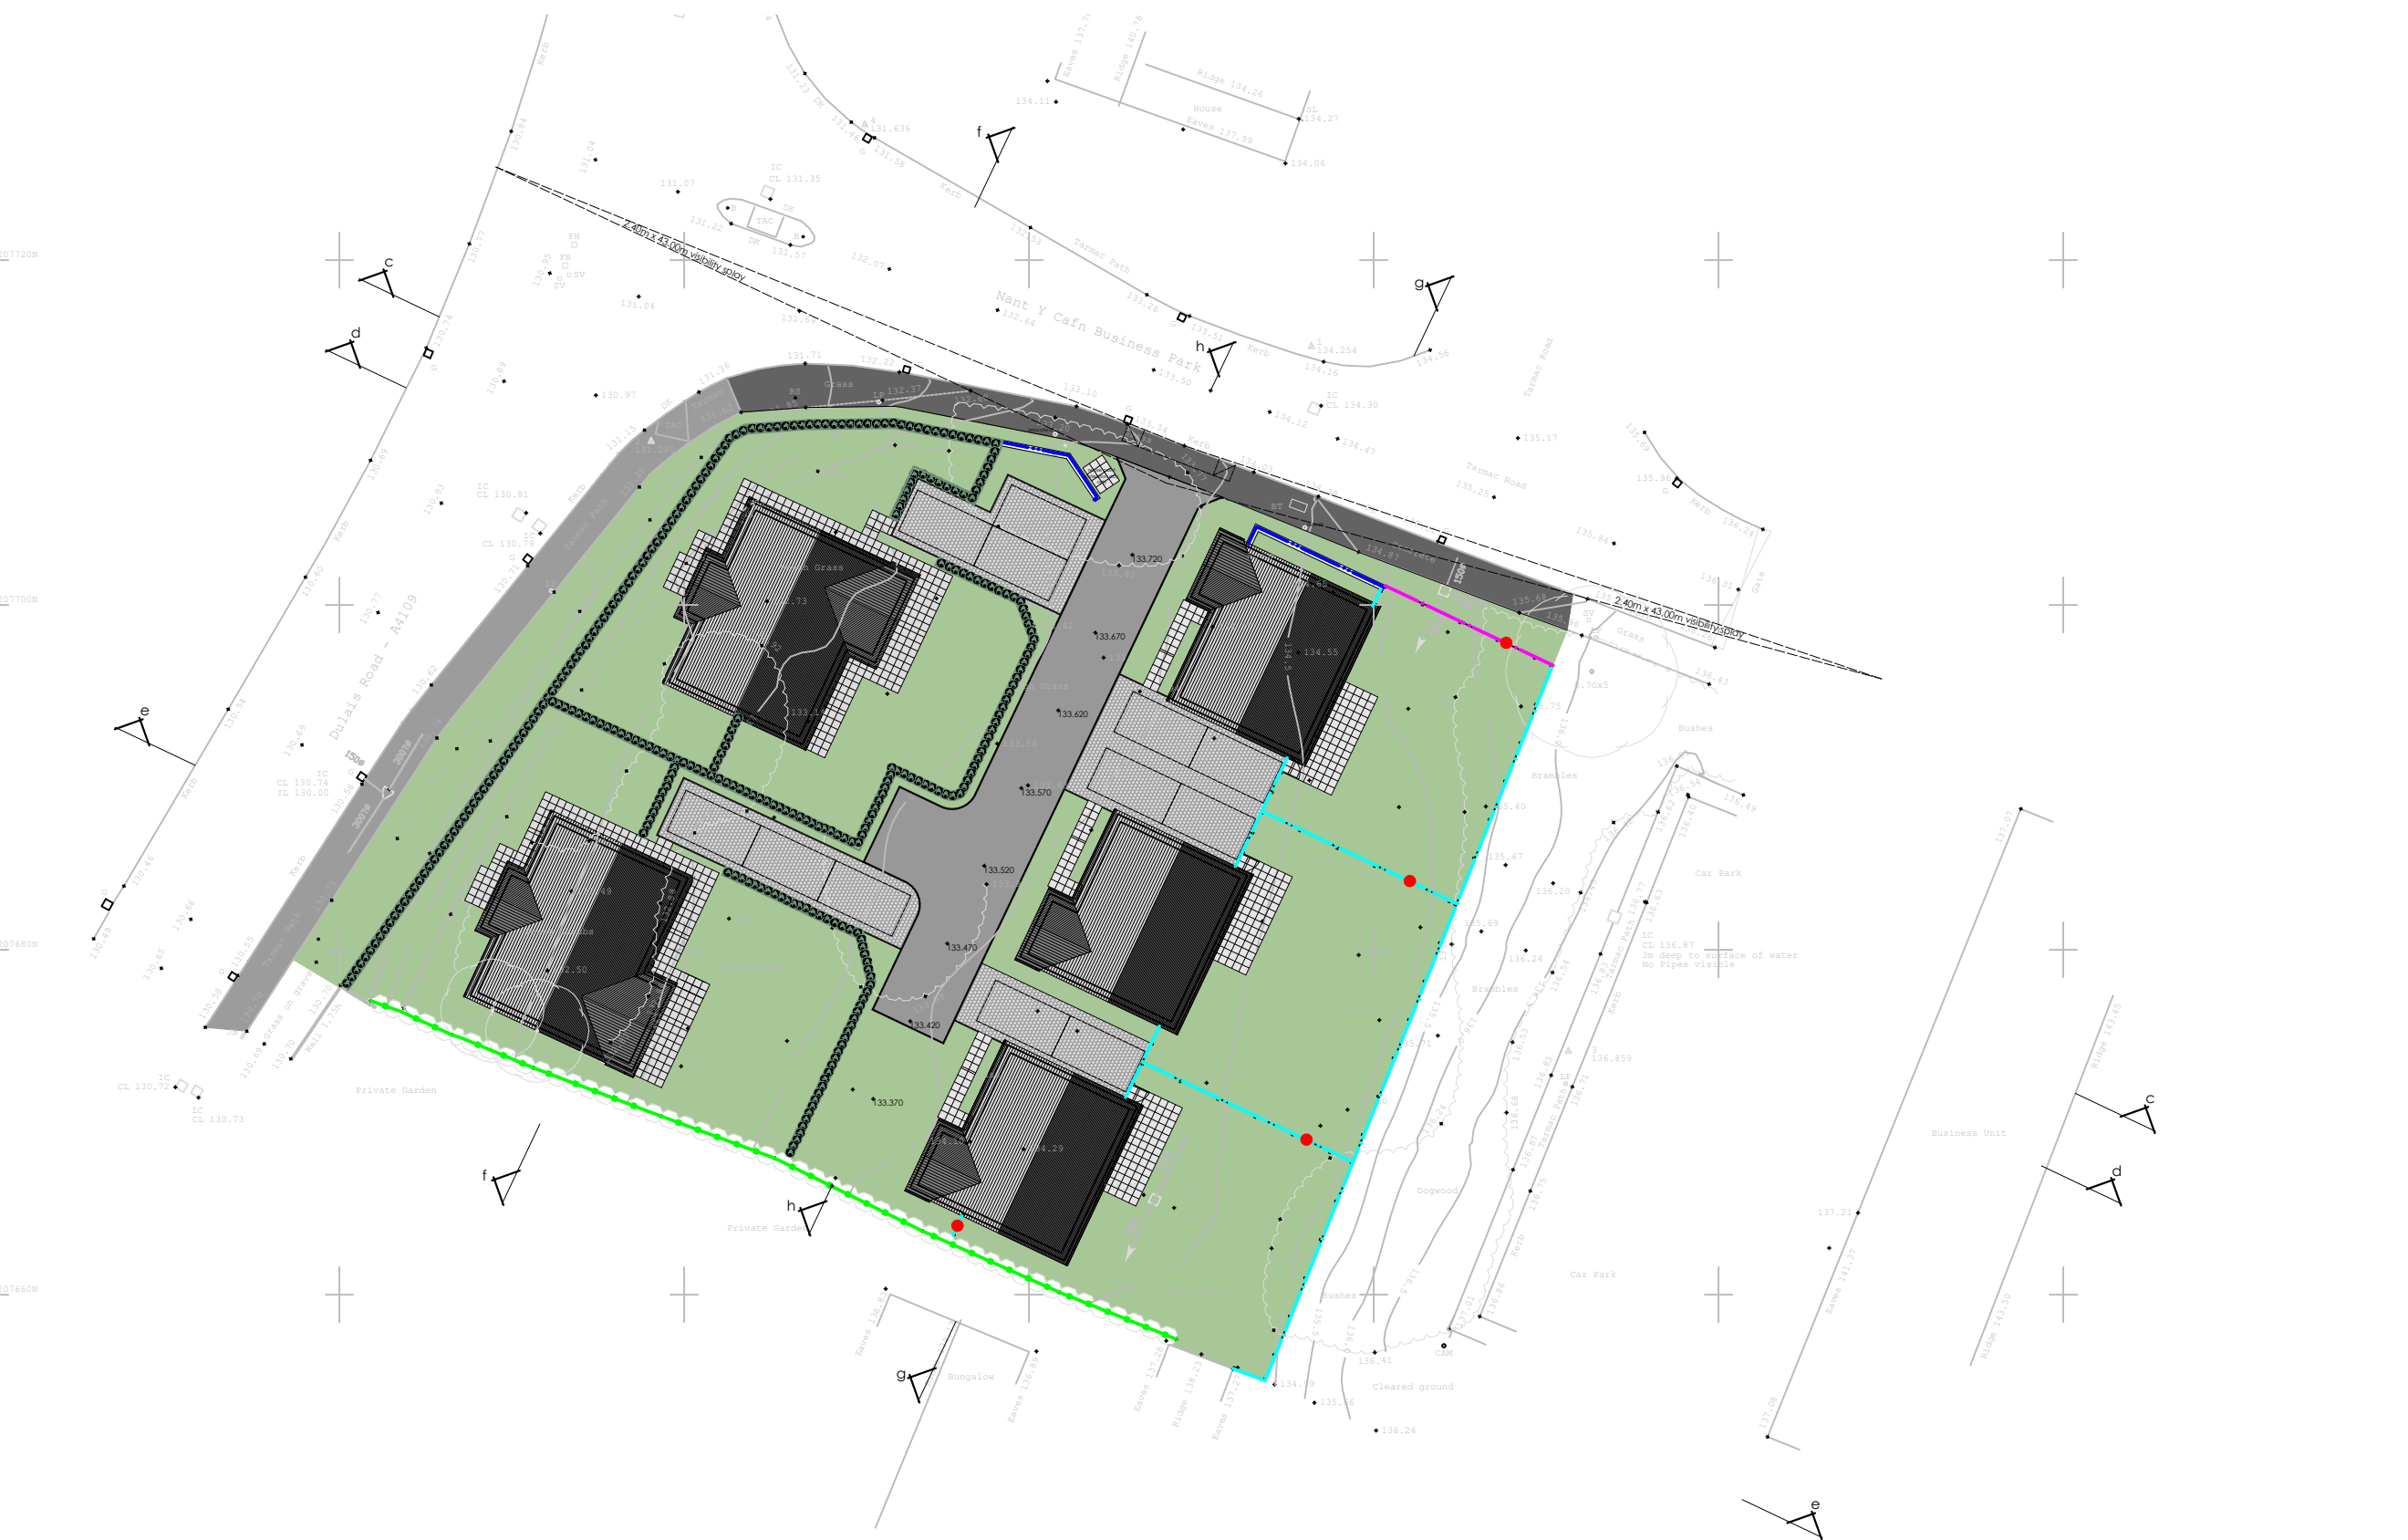

scale | 1:400



planning

revision	
a	
b	
c	
d	
e	
f	
g	

project	drawing	date
LAND @ NANT Y CARN, SEVEN SISTERS, NEATH	SITE SECTIONS	DECEMBER 2022
client	drawing no.	scale
SCULLY PROPERTY GROUP LTD	22.240.04	1 200 @ A1
www.ipanarchitecture.co.uk	hello@ipanarchitecture.co.uk	07765 660189