


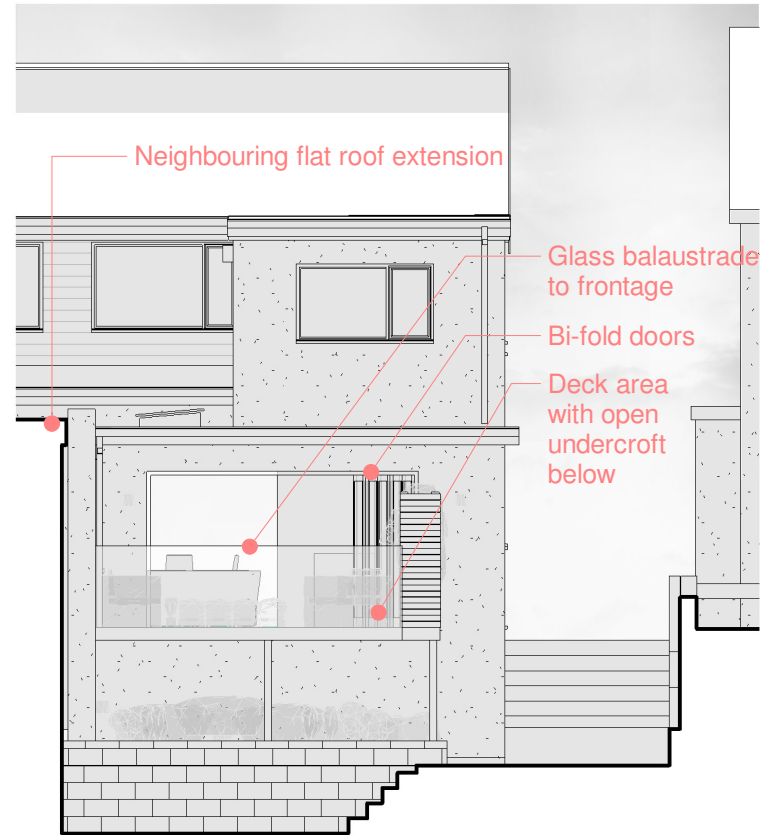

**FRONT - PROP**

1 : 100




**REAR - PROP**

1 : 100



**BLOCK PLAN**

1 : 500

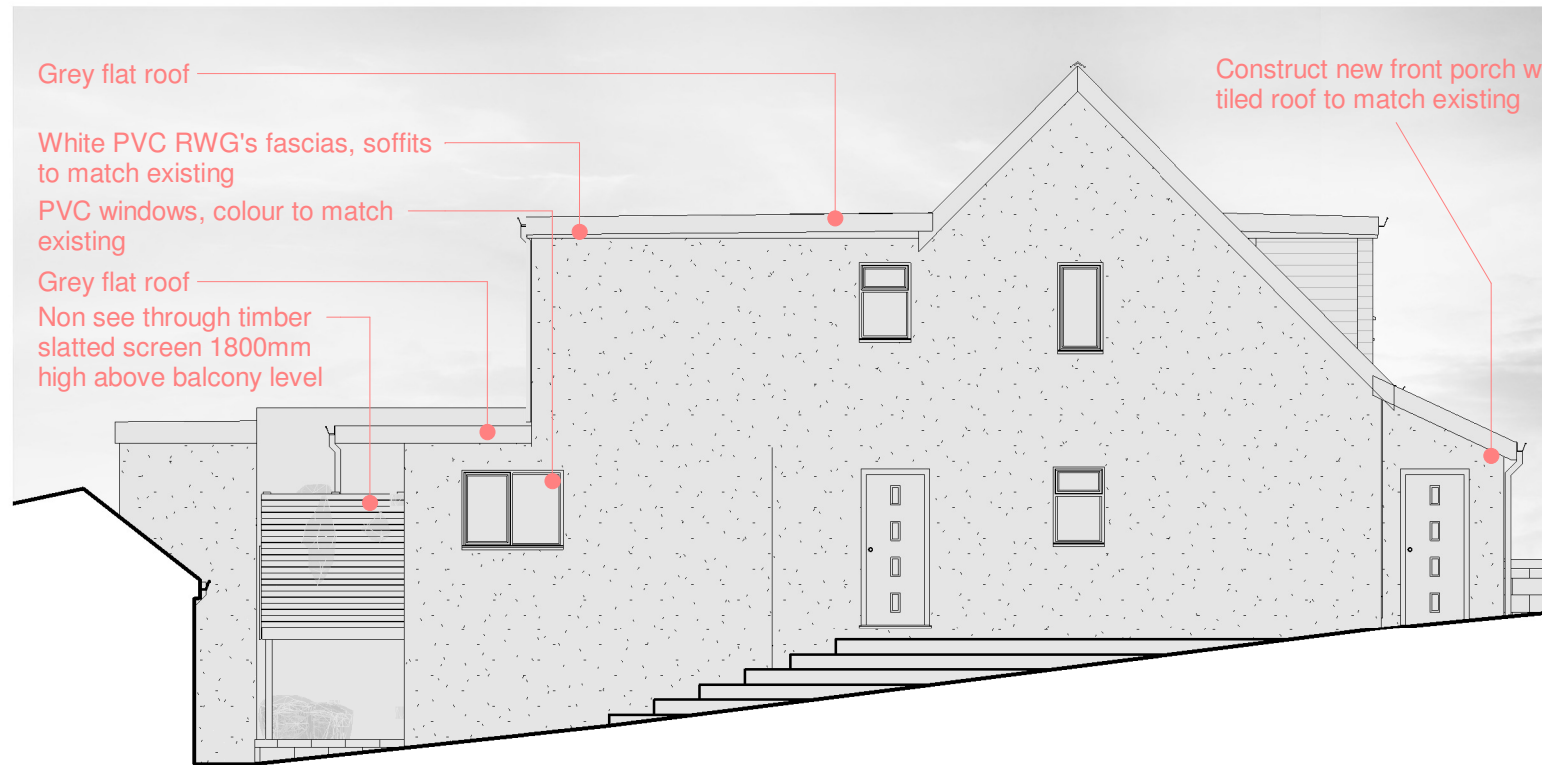

**LEFT - PROP**

1 : 100



**RIGHT - PROP SECTION ELEVATION**

1 : 100