


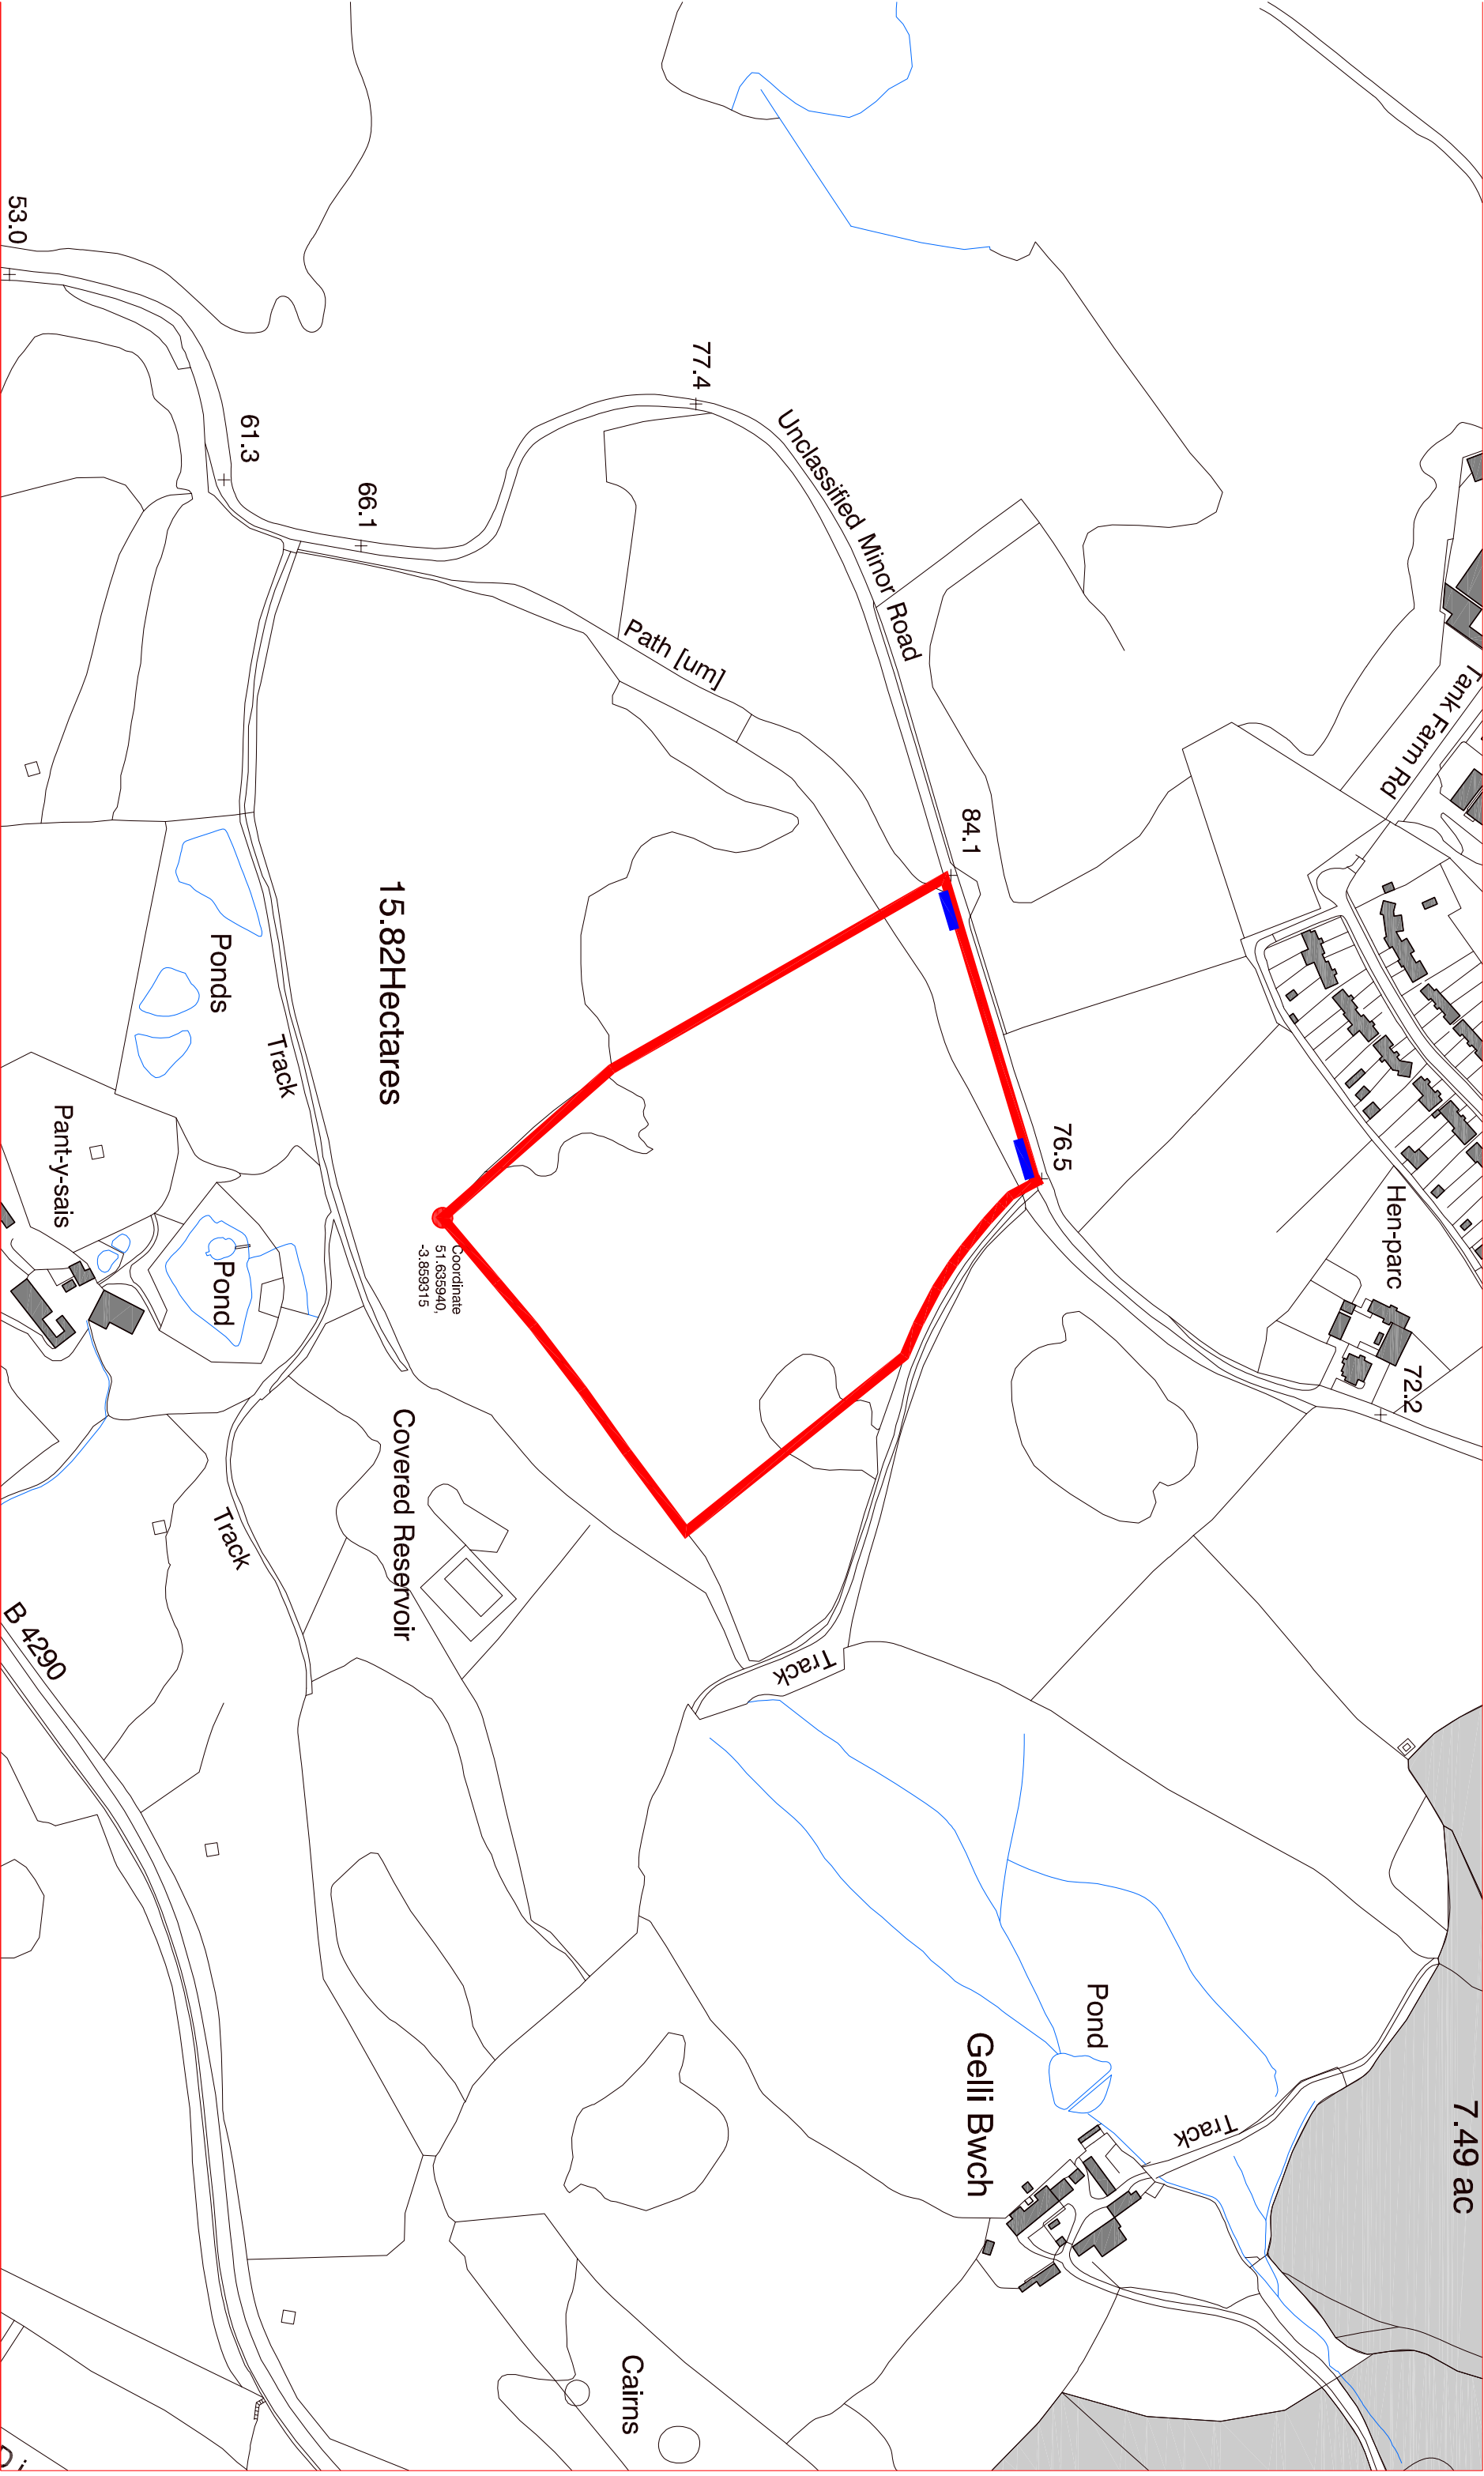

GELL BWCH, LLANDARCY, NEATH
SITE PLAN -

email: info@haleconstruction.co.uk tel: 01639 622189

2104-07A
1:75,000 @ A3
Apr 2022