
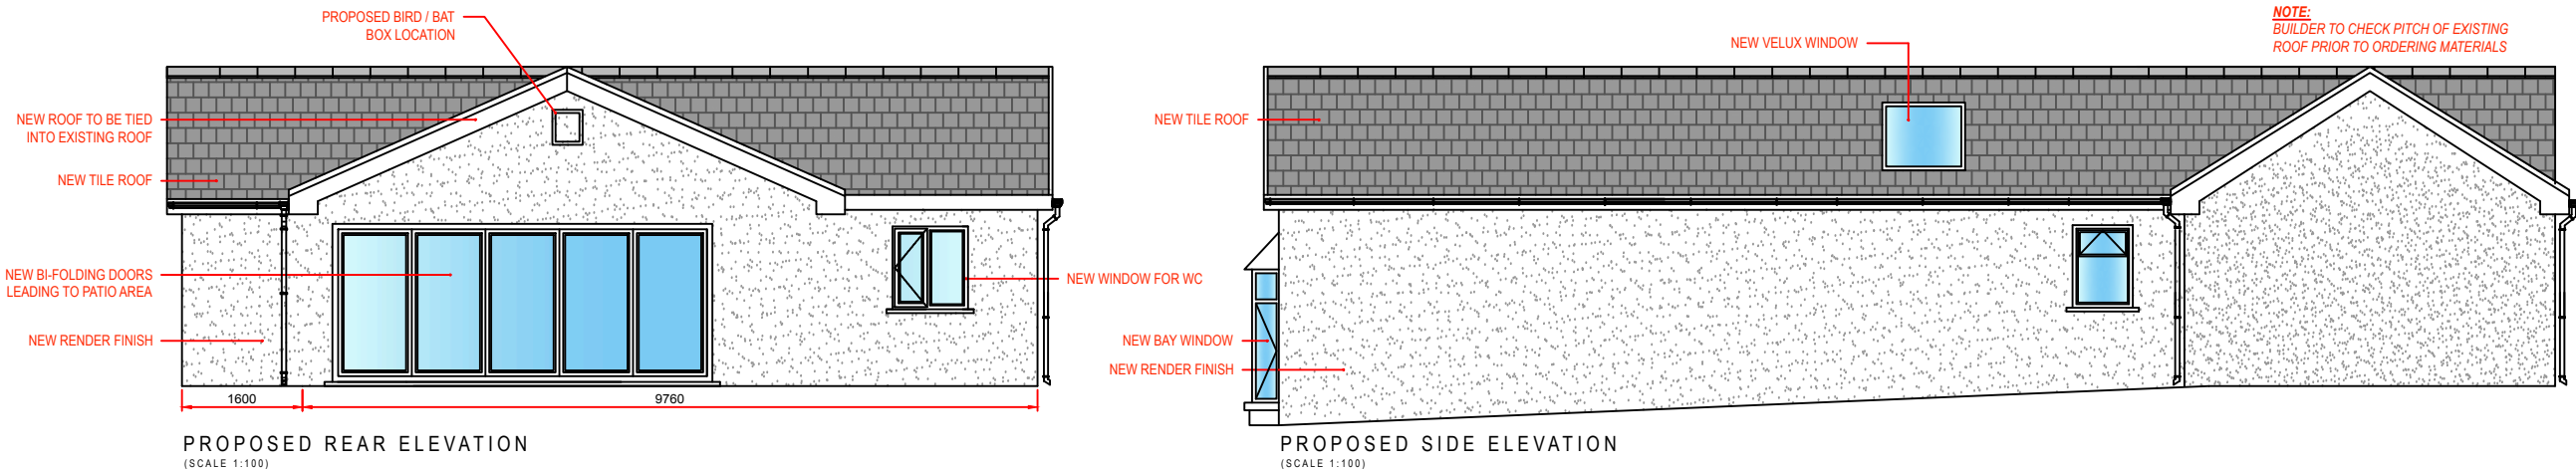


Superseded

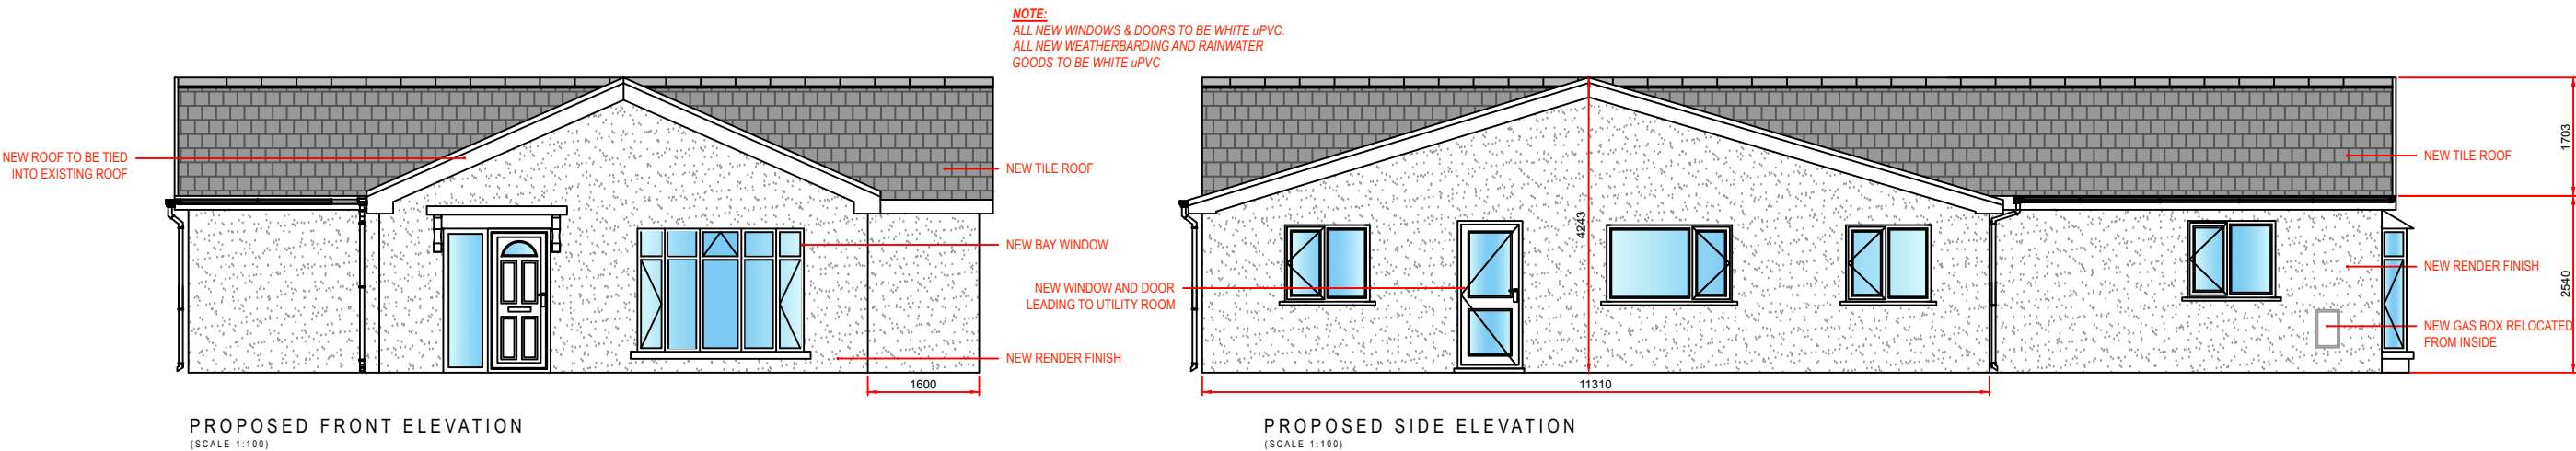

Notes:

All dimensions are to be site checked and conformed prior to order and manufacture of components and prior to commencement of works on site.

Material, workmanship & construction are to conform with current British Standards, Code of Practice, Agreement Certificates & Manufacturers recommended specifications and are to fully comply with the Building Regulation, related approved documents and legislation.

	Client: MRS ANN JONES, 61 DELFFORDD, RHOS, SA8 3EJ	Project Title: PROPOSED BUNGALOW EXTENSION	General Notes: 1. Do not scale from this drawing, take figured dimensions only. 2. Dimensions are in millimeters unless otherwise stated.		Drawing Title: PROPOSED ELEVATIONS	
			Drawing Issue: PLANNING		Drawing No: 401	Revision: A
					Date: OCTOBER 2022	Revised:
					Scale(s): 1:100	Paper Size: A3