


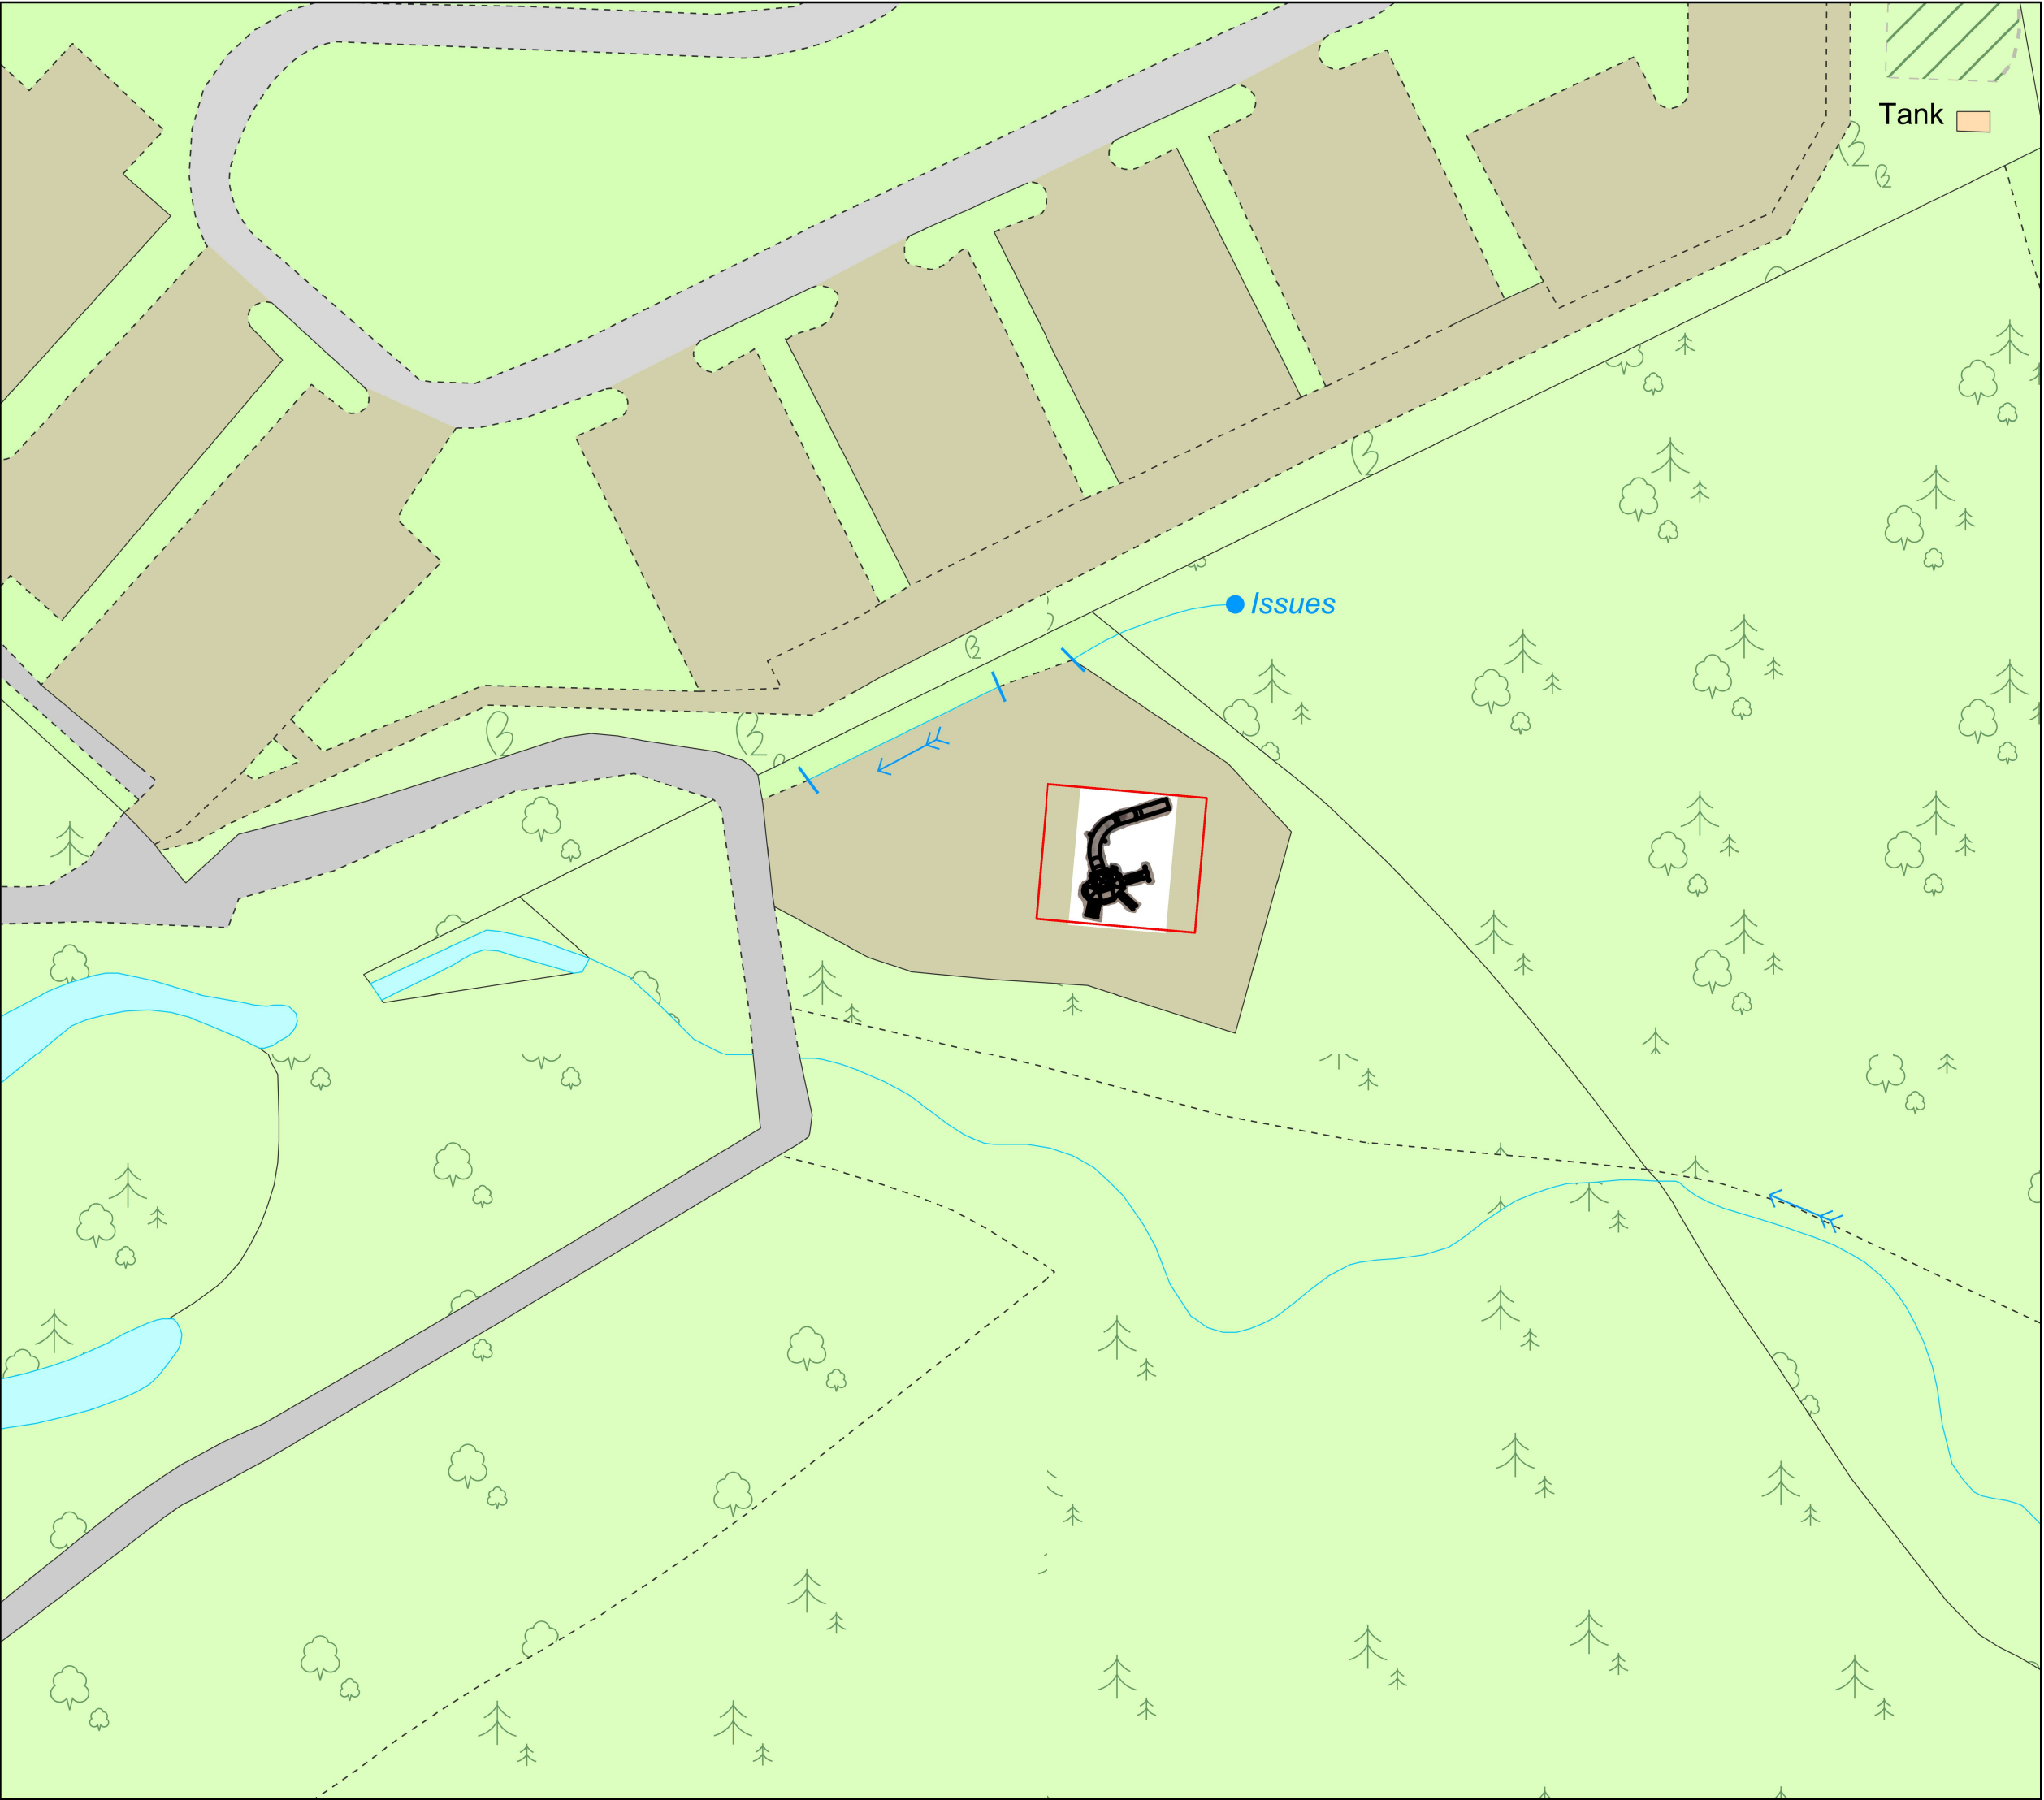


Application Site

NETWORK MANAGEMENT

Neath Port Talbot County Borough Council
Cyngor Bwrdddeistref Sirol Castell-nedd Port Talbot
Nicola Pearce
Director of Environment
The Quays, Brunel Way, Baglan Energy Park,
Neath, SA112GG

© Hawlfraint y Goron a hawliau cronfa ddata 2013 Arolwg Ordnans
100023392.
© Crown copyright and database rights 2013 Ordnance Survey
100023392.

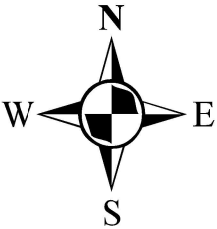

ArcGIS Pro

07/12/2022

Drawing Title:

Gnoll Park Adventure Park
Proposed
Block Plan

A3

Drawing No: G4

1:500

C.Evans