
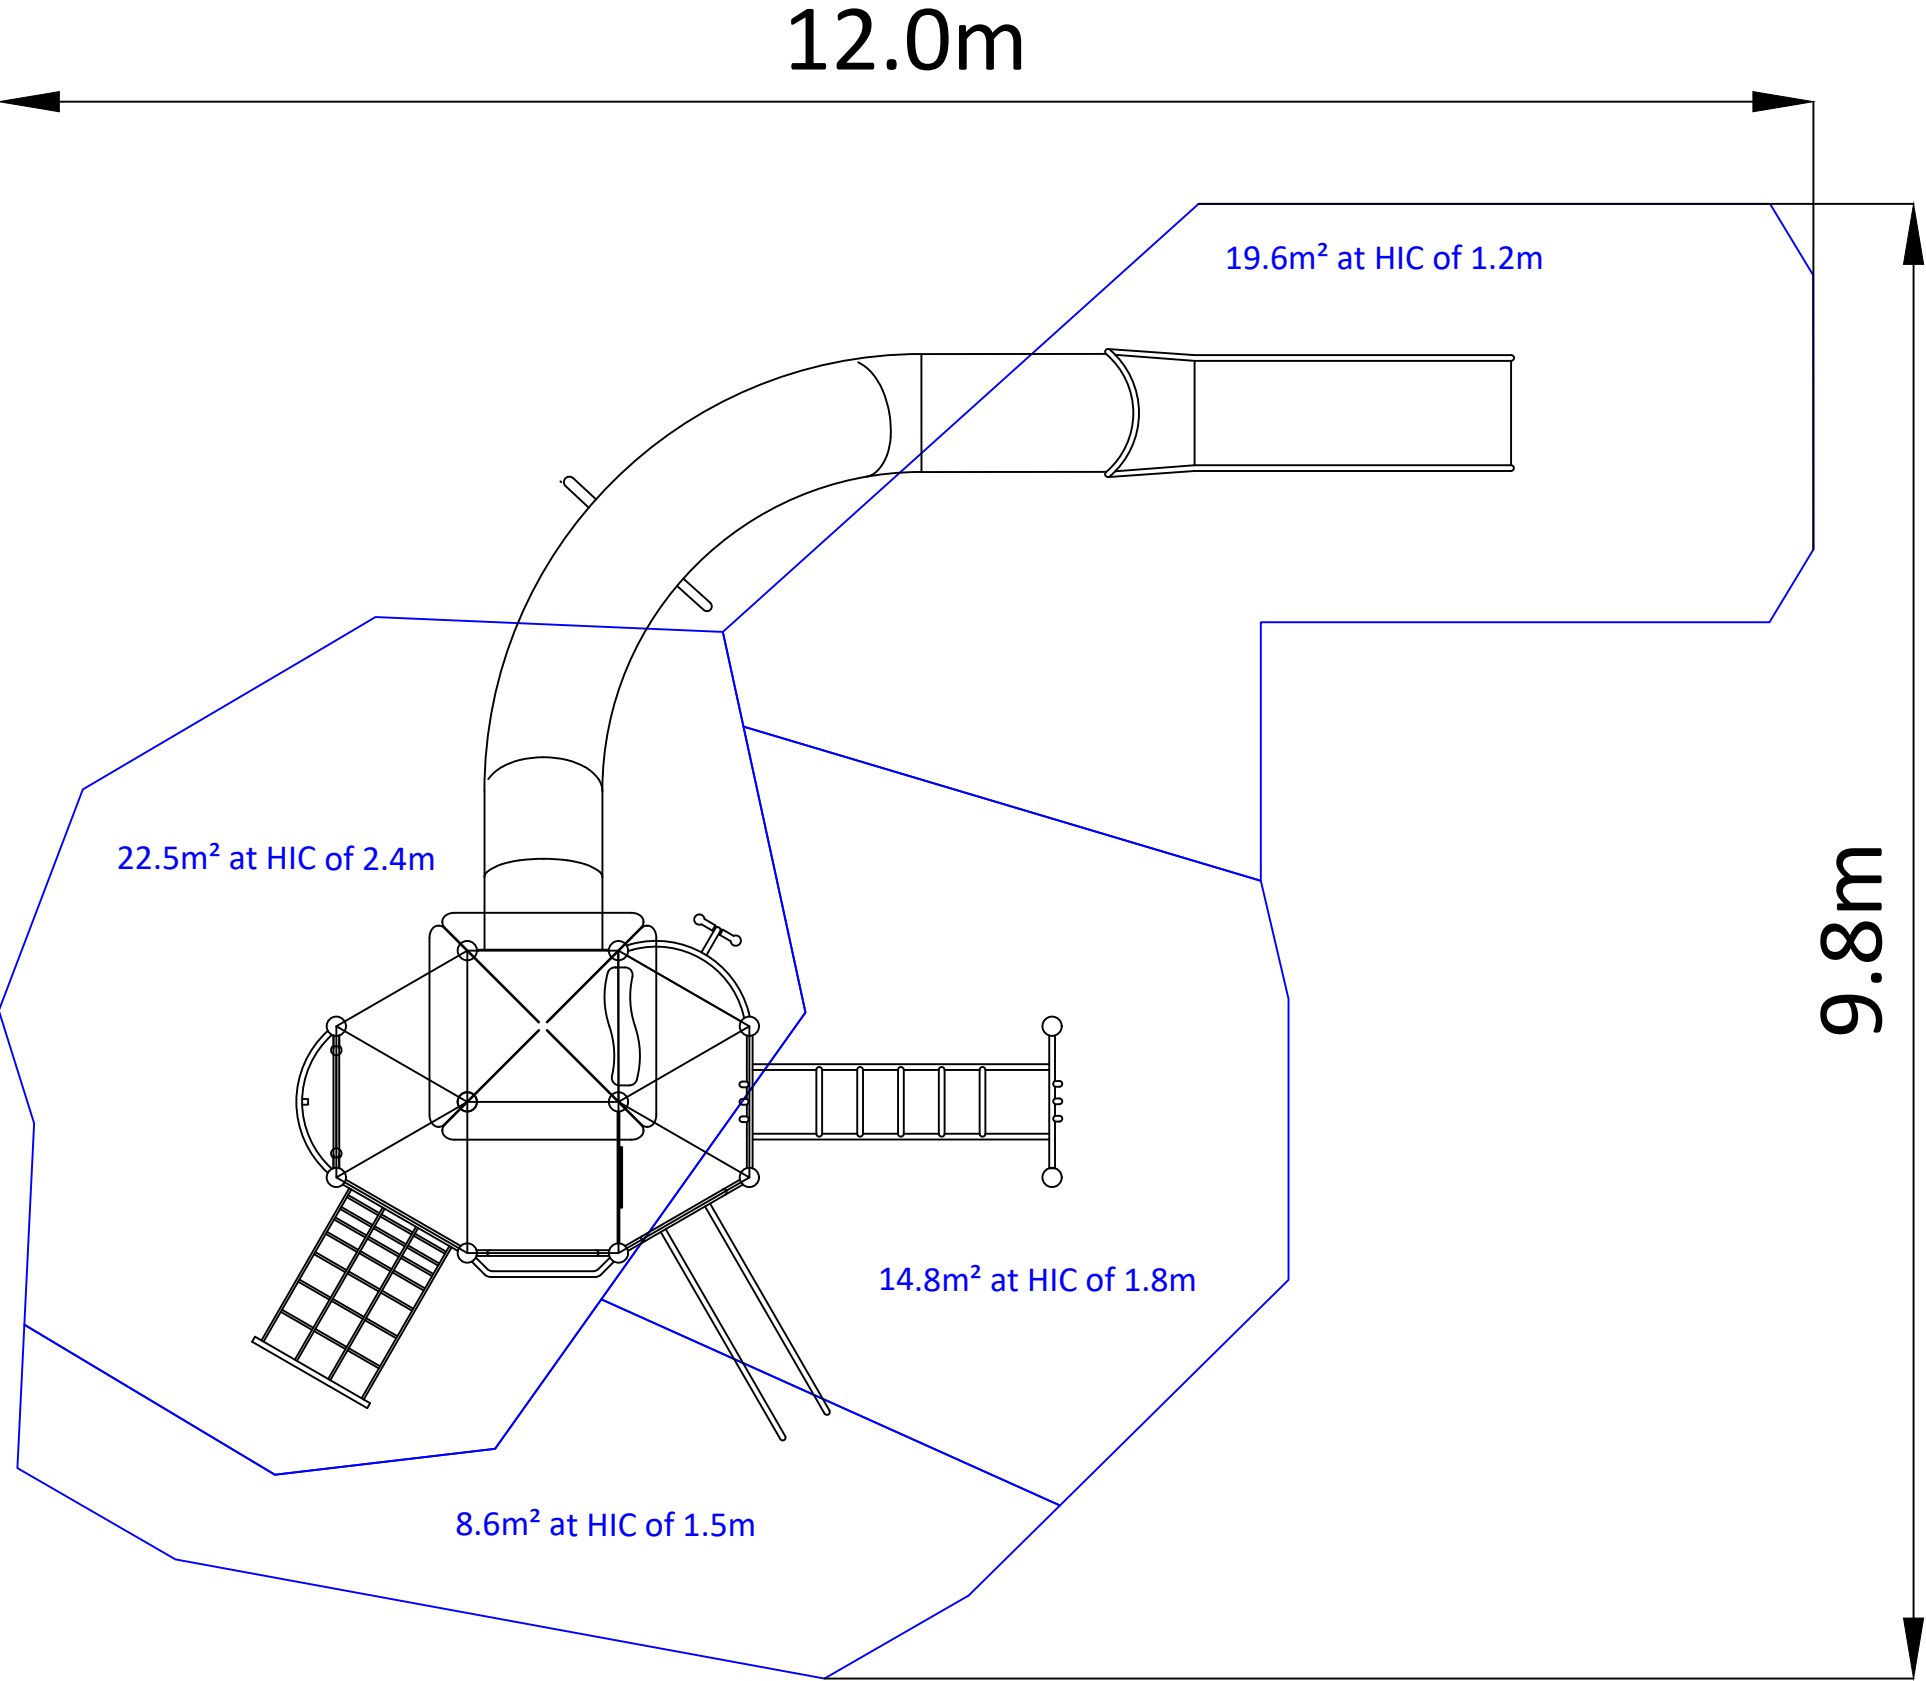


Neath Port Talbot C.B.C.
Gnoll Country Park

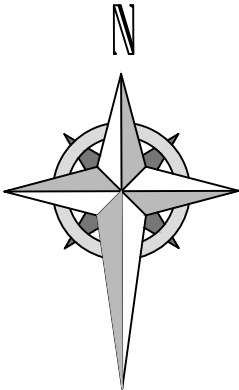

Drawing title:
Proposed layout

Drawing Number:
SP 2

Sutcliffe Play South West
Freeland Park
Lytchett Matravers
Dorset
BH16 6FH

Tel: 01202 621528
Email: sales@sutcliffeplaysw.co.uk
Internet: www.sutcliffeplay.co.uk



Neath Port Talbot C.B.C.
Gnoll Country Park

DRAWING BY	RB	QUOTE NO.	12199
DATE	15/11/22	ACCOUNT MANAGER	
SCALE	1/50@A3		Gary Parker