
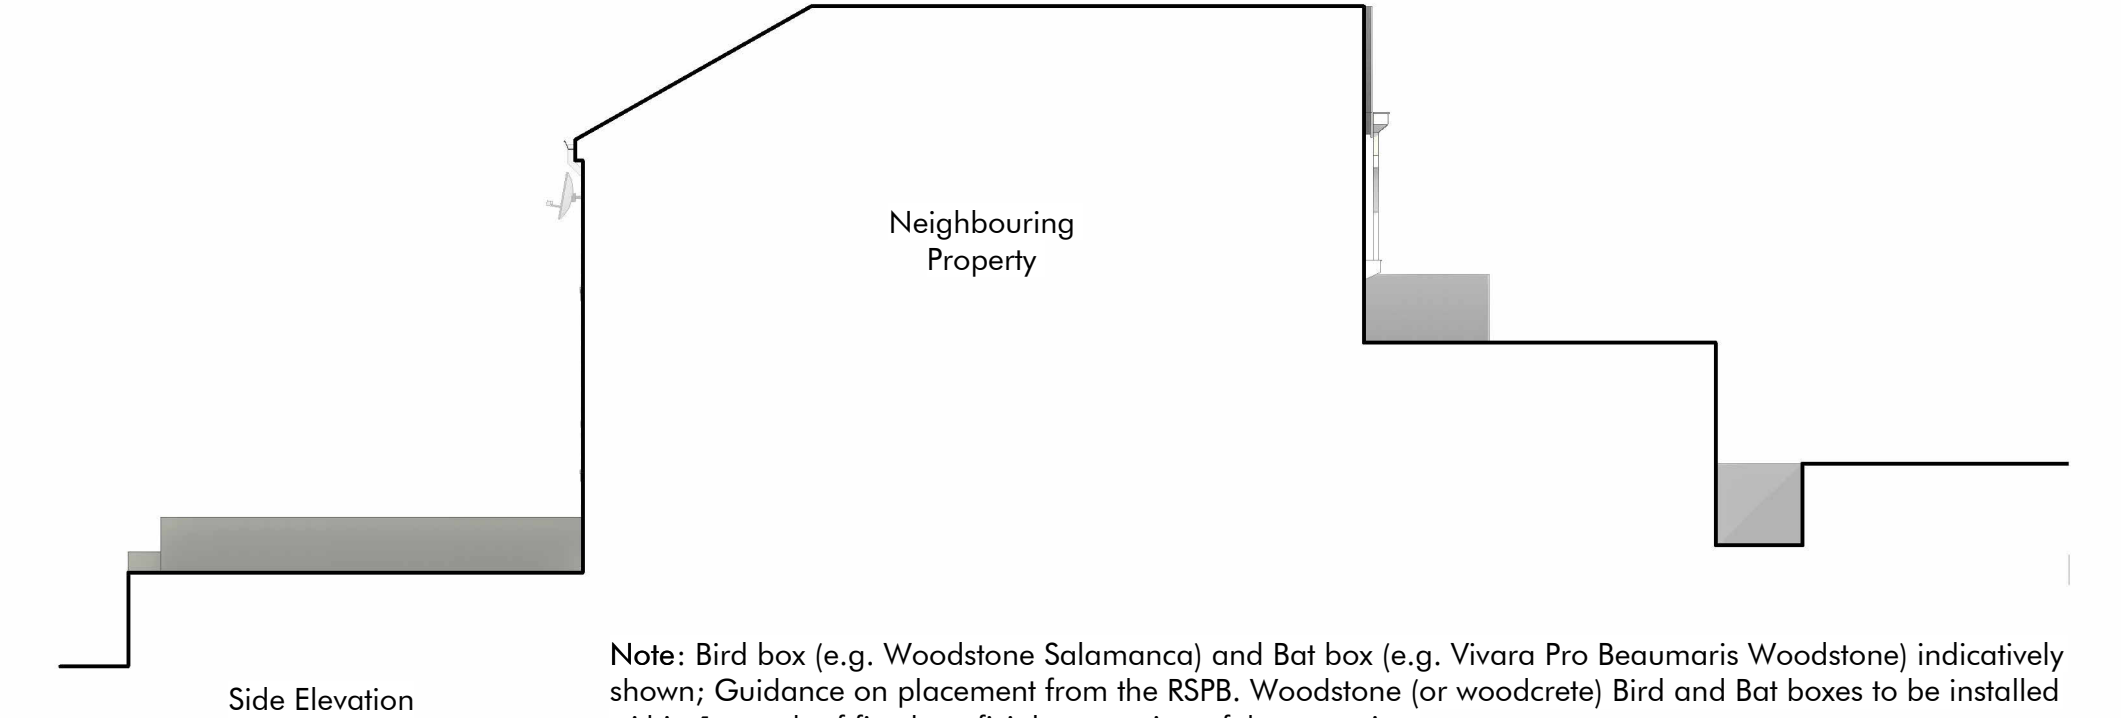
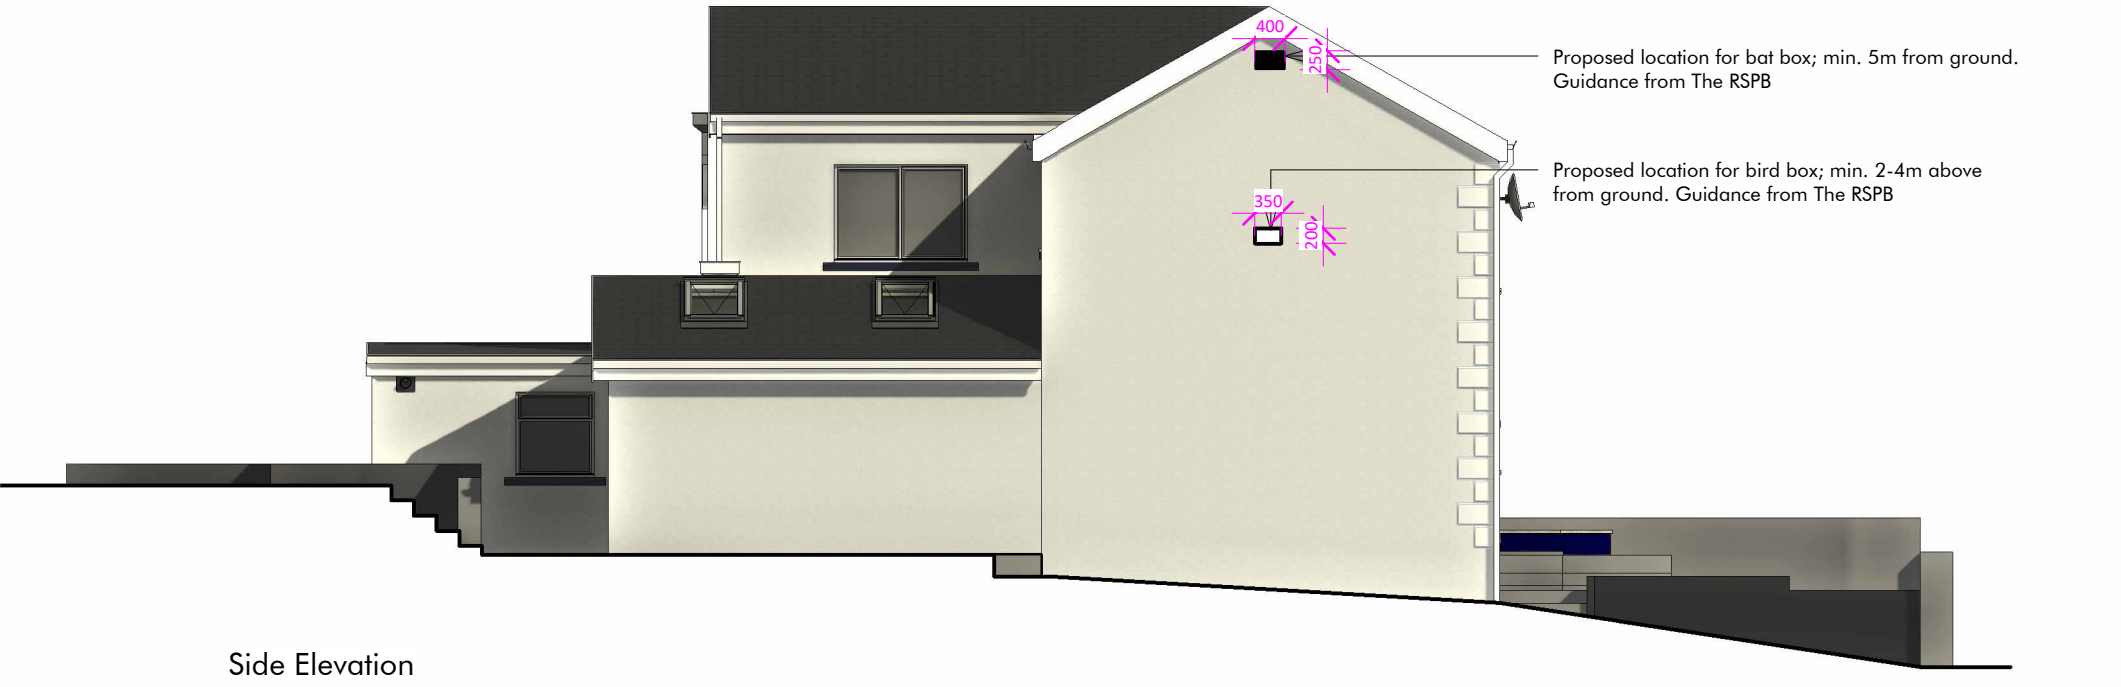


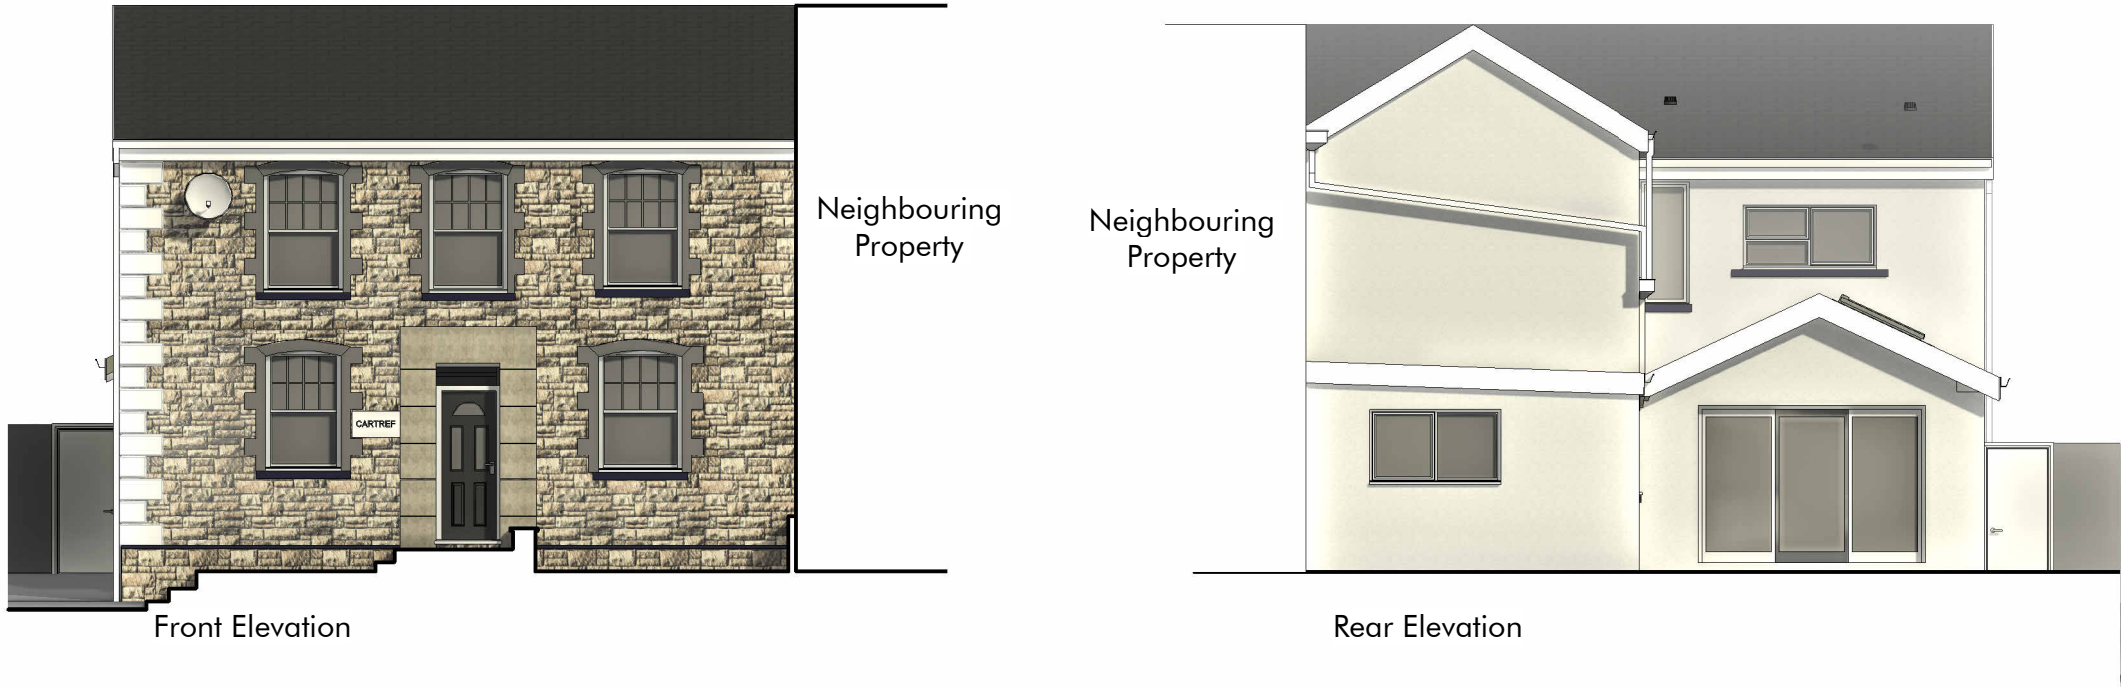

Note: Bird box (e.g. Woodstone Salamanca) and Bat box (e.g. Vivara Pro Beaumaris Woodstone) indicatively shown; Guidance on placement from the RSPB. Woodstone (or woodcrete) Bird and Bat boxes to be installed within 1 month of first beneficial occupation of the extension.

darkin architects drawing on experience www.darkinarchitects.com CARDIFF 02922 744 005 LLANELLI 01554 778 730 NEATH 01639 505 566 info@darkinarchitects.com RIBA Chartered Practice	NOTES				CLIENT Katy Holwil		
					PROJECT Extension		
					PROJECT ADDRESS 37 Main Road, Bryncoch, SA10 7PD		
					DRAWING TITLE: Proposed Elevations		
	No.	Description	By	Date	DRAWN BY <i>NCR</i>	CHECKED BY <i>DLD</i>	© Copyright Darkin Architects 2022
	A	Scheme Adjusted for Permitted Development	NCR	28.09.22			
	B	Layout Amended	NCR	25.10.22			
C	Ecology added	NCR	08.12.22	PROJECT REF <i>RH524</i>	SCALE <i>1 : 100</i>	PAPER SIZE A3	
THIS DRAWING IS THE COPYRIGHT OF DARKIN ARCHITECTS AND MAY NOT BE COPIED, ALTERED OR REPRODUCED IN ANY FORM OR PASSED TO A THIRD PARTY WITHOUT THEIR CONSENT. DIMENSIONS MUST BE CHECKED AND VERIFIED ON SITE AND ANY DISCREPANCIES SHOULD BE REPORTED TO THE ARCHITECT. THIS DRAWING MUST NOT BE SCALED AND SHOULD BE READ IN CONJUNCTION WITH ALL OTHER CONSULTANT'S DRAWINGS. IF IN DOUBT ASK FOR CONFIRMATION.				DRAWING 303	REVISION C	DATE 14/03/22	