

Legend


- Distribution Board
- 13 Amp 230V Twin Switched Socket Outlet (Recessed Mounted)
- 2

RJ45 Data Outlet


2 = Twin Outlet

4 = Quad Outlet

5 = Quint Outlet
- Virgin Media Outlet (Twin Plate)
- Sky/ Freeview Outlet (Quad Plate)
- Area Not In SDS's Scope Of Works
- Mechanical Services
- Domestic Water Pipework & Pumps
- Mechanical Heating Services

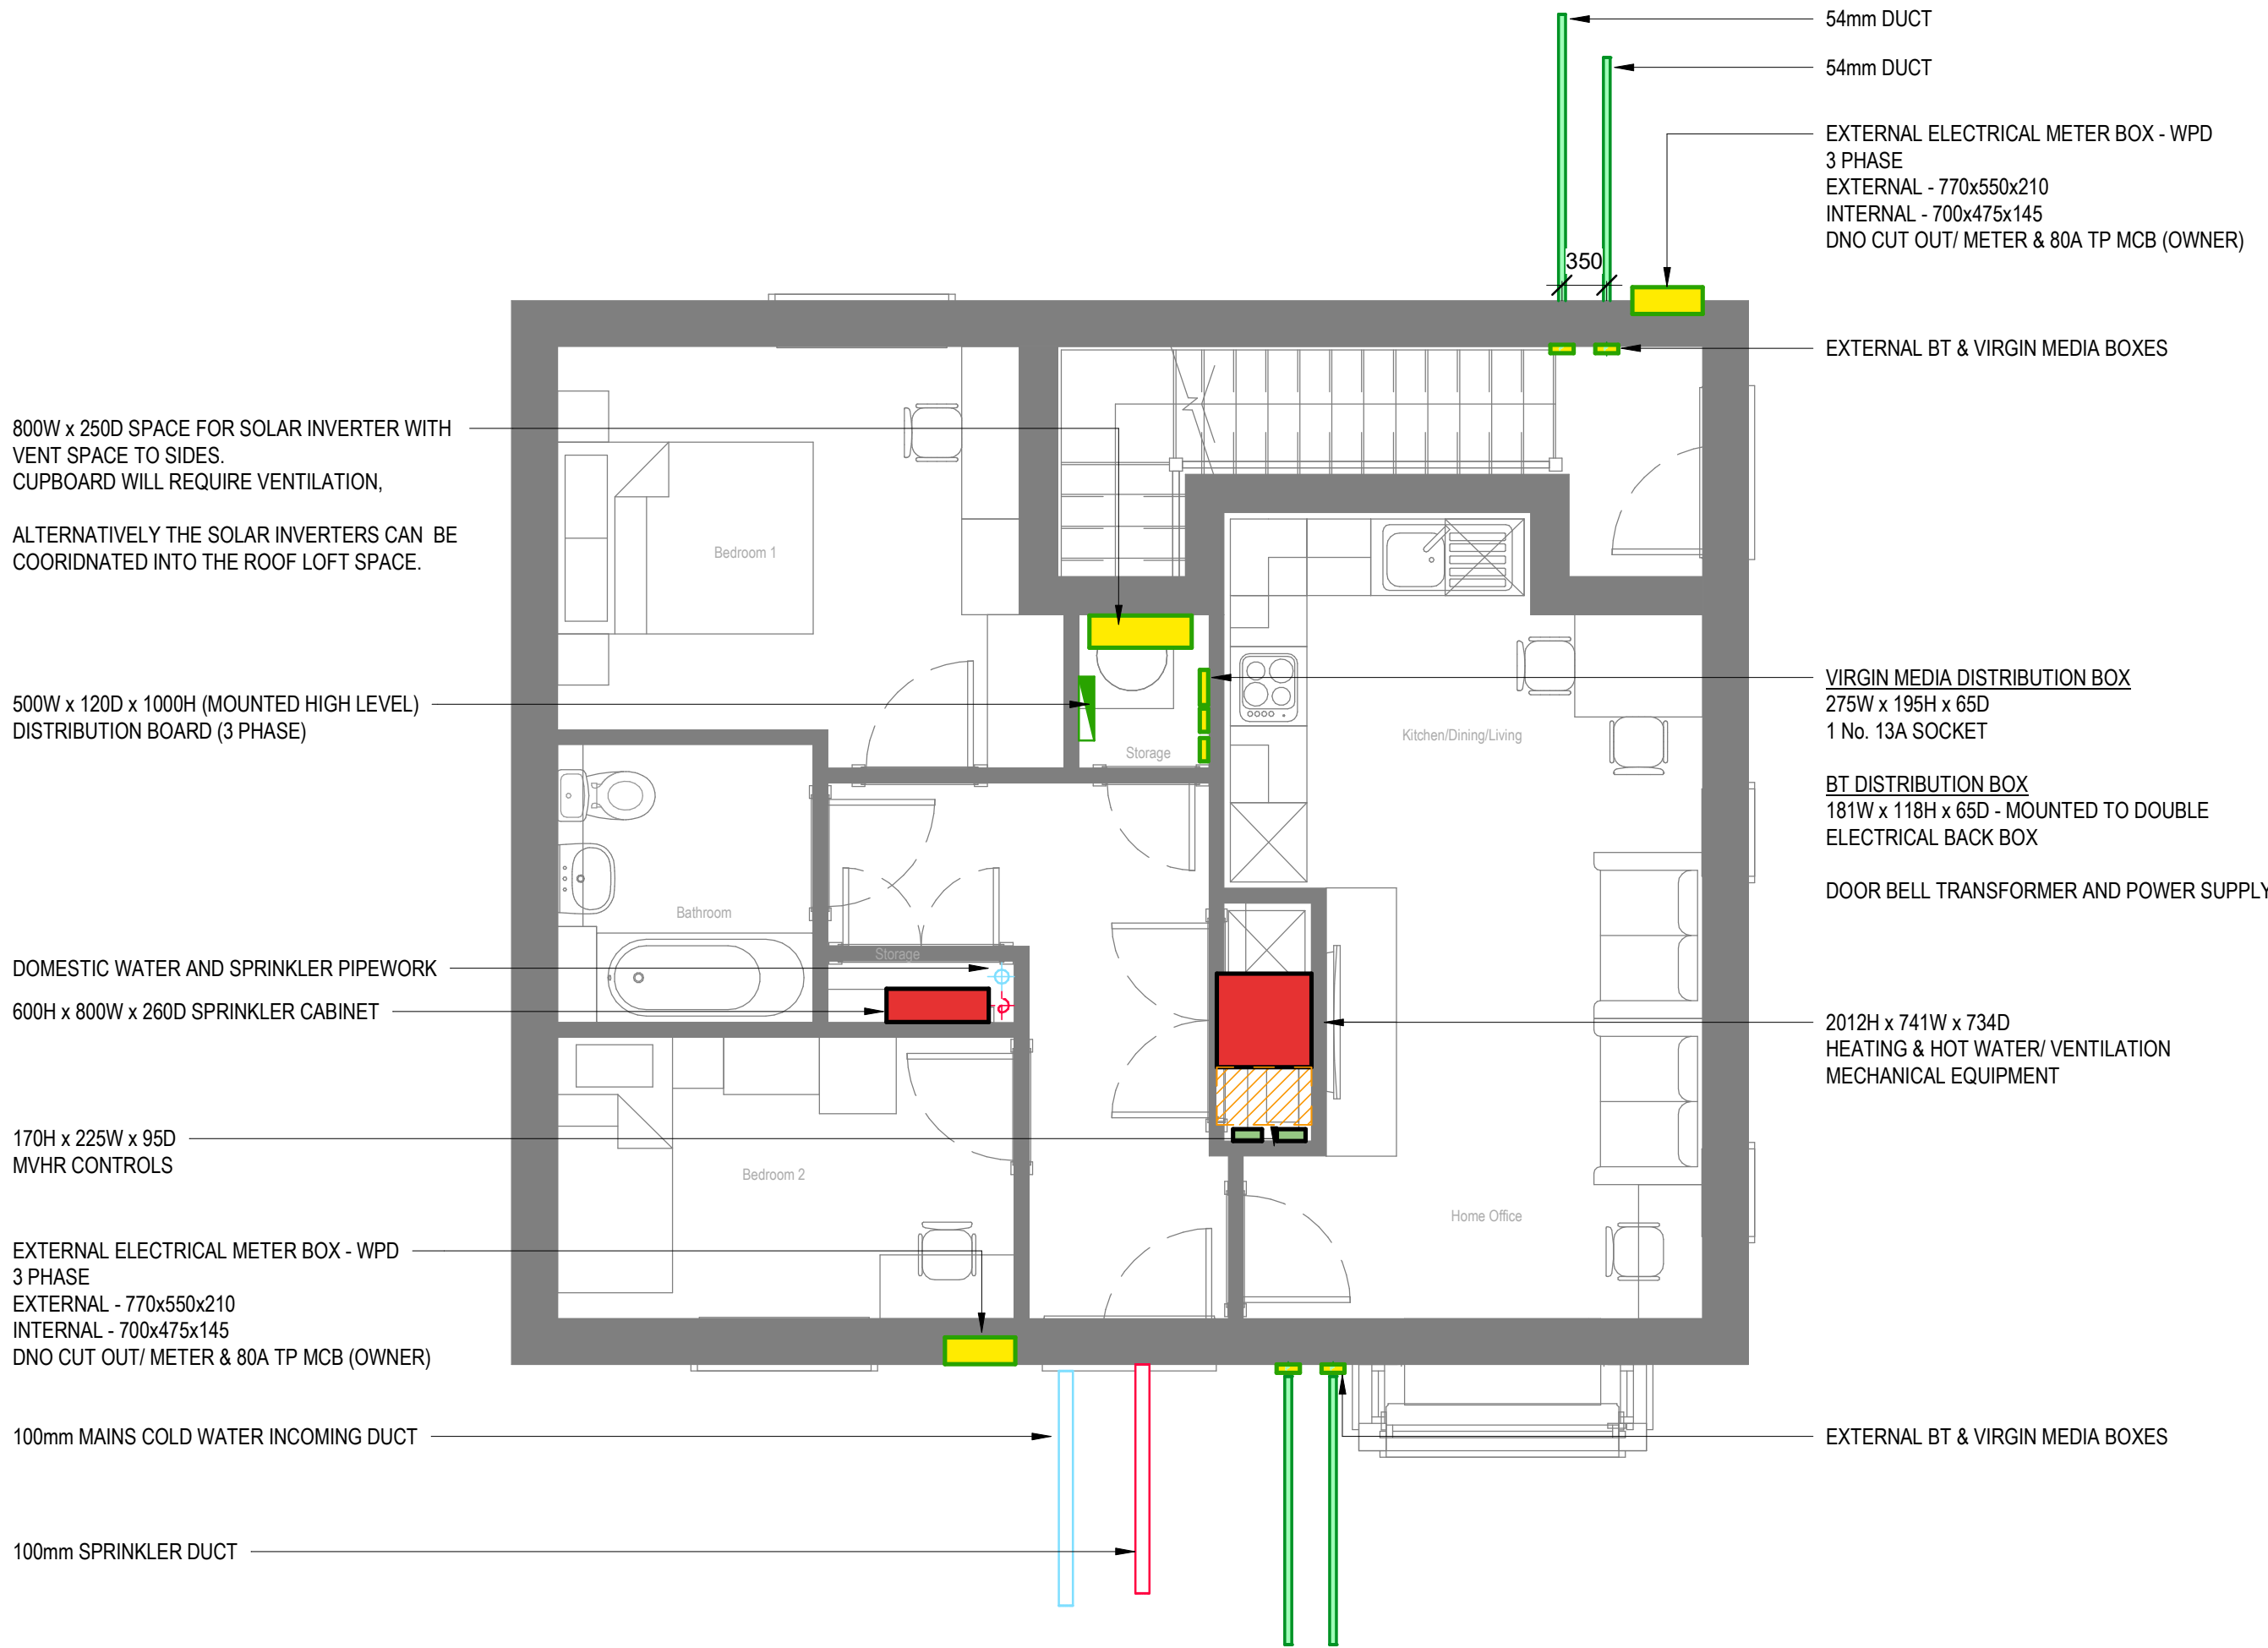

1 Ground Floor
1 : 50

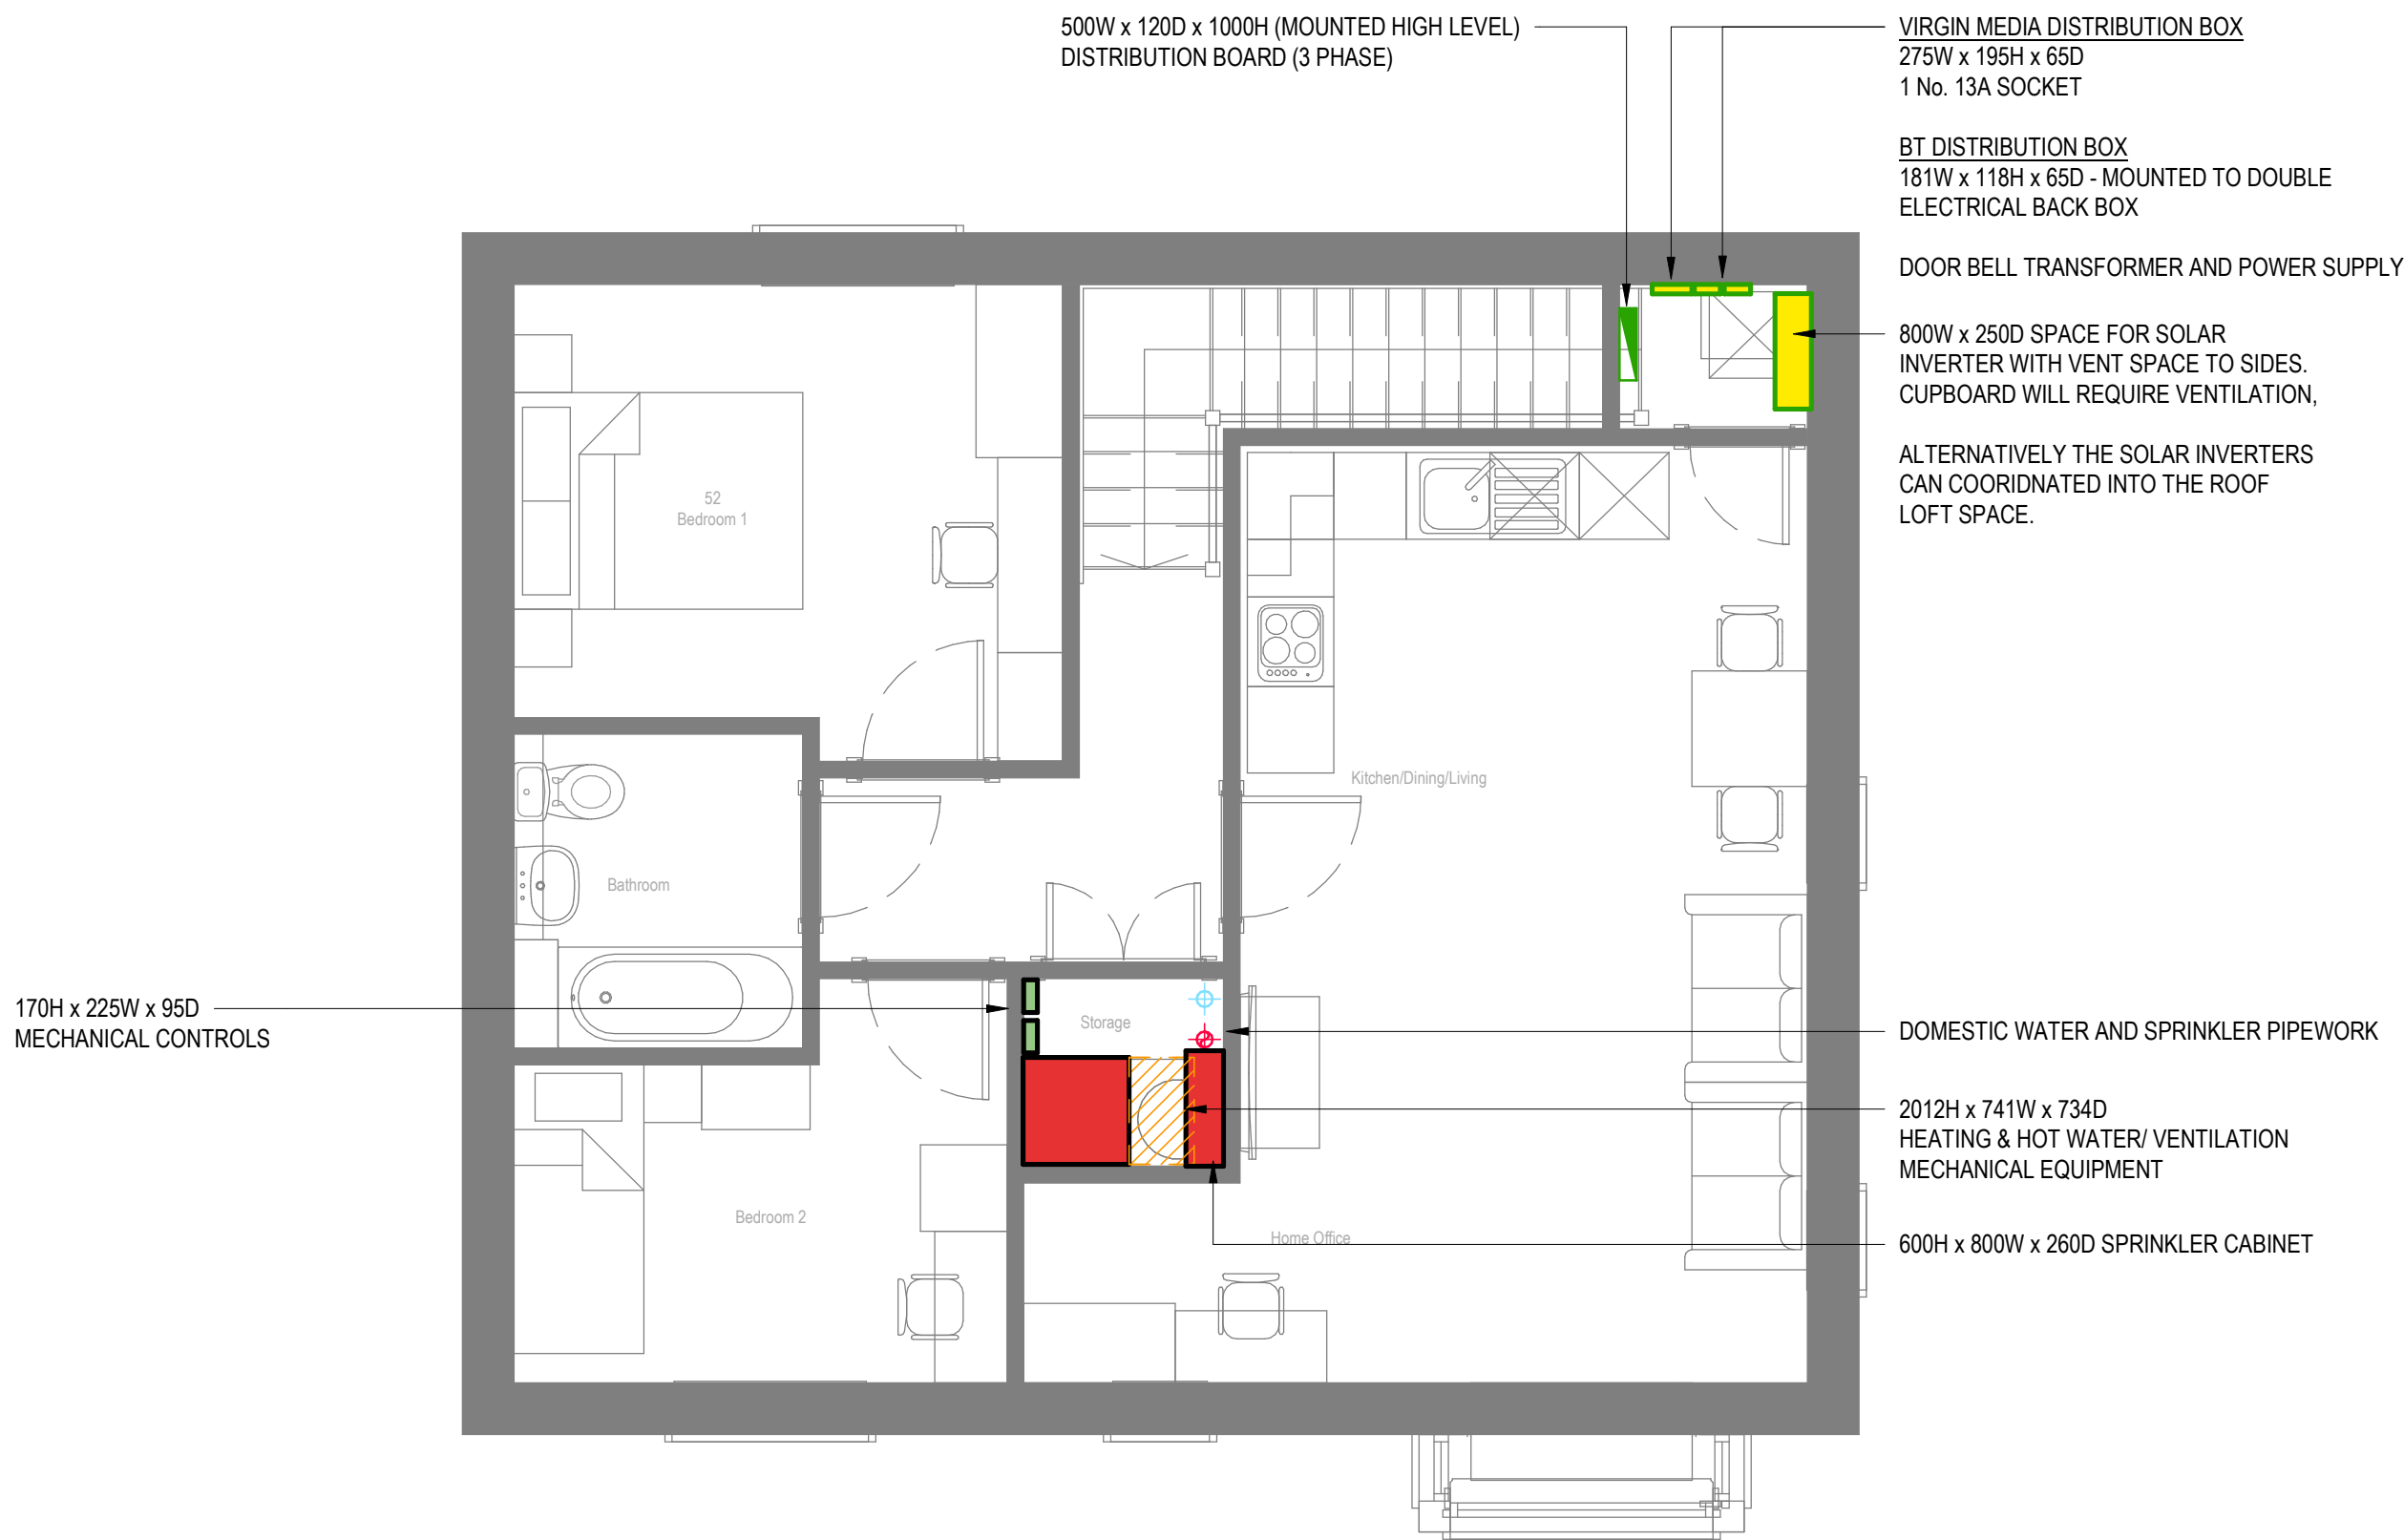

2 First Floor
1 : 50

P03	Preliminary Issue	RH / LYM / PM	28/06/22
P02	Preliminary Issue - WIP	RR / LYM / PM	09/06/22
P01	Preliminary Issue	RH / LYM / PM	03/05/22
Rev	Details	By / Chkd / App:	Date:



Engineering Consultants

SERVICES DESIGN SOLUTION LIMITED
Units 5 & 6, Westfield Park
Cleveland Bristol, BS21 6UA
Tel +44 (0) 1275 872963 | www.sdsolution.co.uk

CLIENT



PROJECT TITLE

LCHA Devonshire Place
2B3P Walk-Up Apartments - Type 1

DRAWING TITLE

Combined Services
Ground & First Floor

SCALE AT A1

1 : 50

DISCIPLINE

Combined

DRAWING NUMBER

06485B-SDS-XX-ZZ-SK-N-9020-11

Project - Originator - Zone - Level - Type - Role - NBS Class - Sequential Number

SUITABILITY

S3

ISSUE

P03