
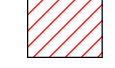
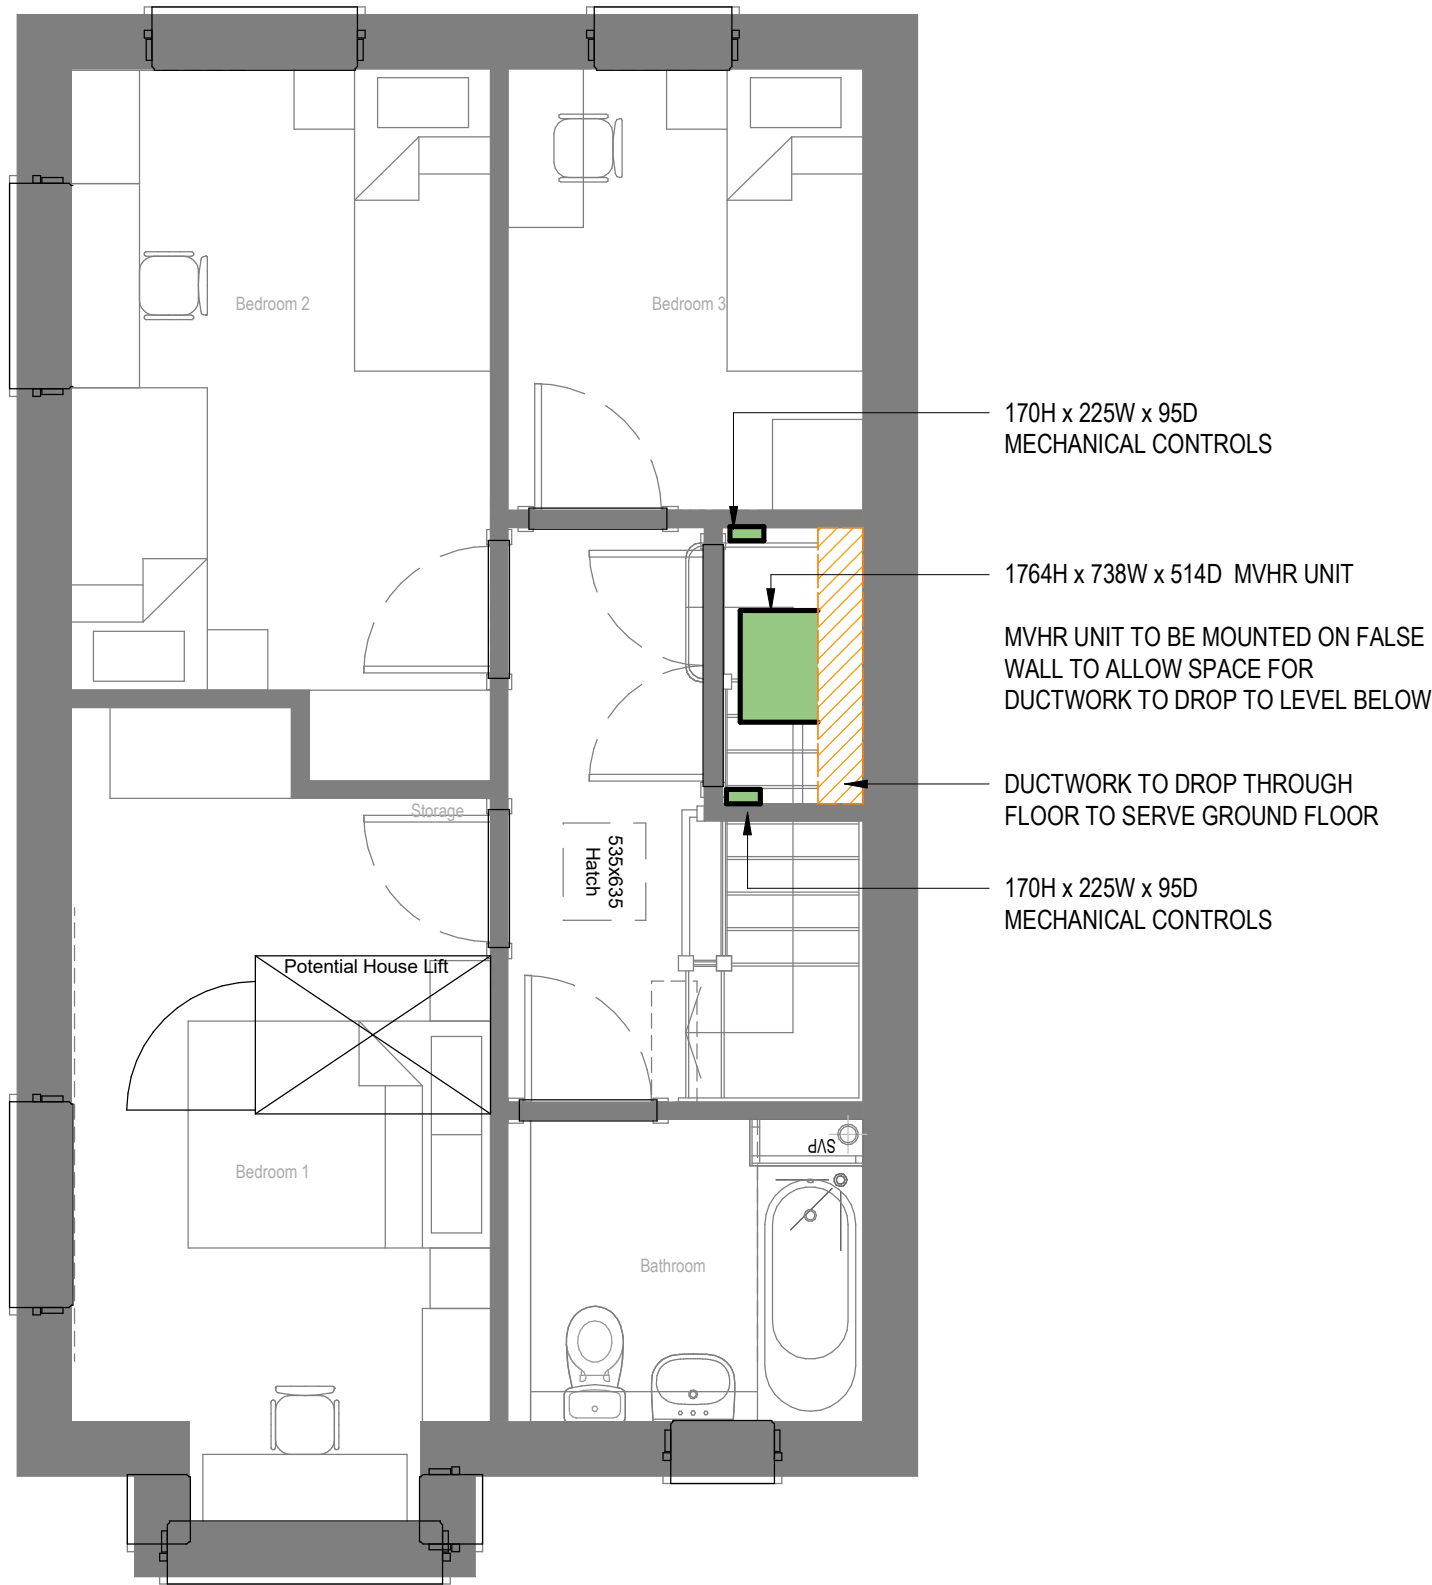


Legend

-  Distribution Board
-  13 Amp 230V Twin Switched Socket Outlet (Recessed Mounted)
-  RJ45 Data Outlet
-  2 = Twin Outlet
-  4 = Quad Outlet
-  5 = Quint Outlet
-  Virgin Media Outlet (Twin Plate)
-  Sky/ Freeview Outlet (Quad Plate)
-  Area Not In SDS's Scope Of Works
-  Mechanical Services
-  Domestic Water Pipework & Pumps

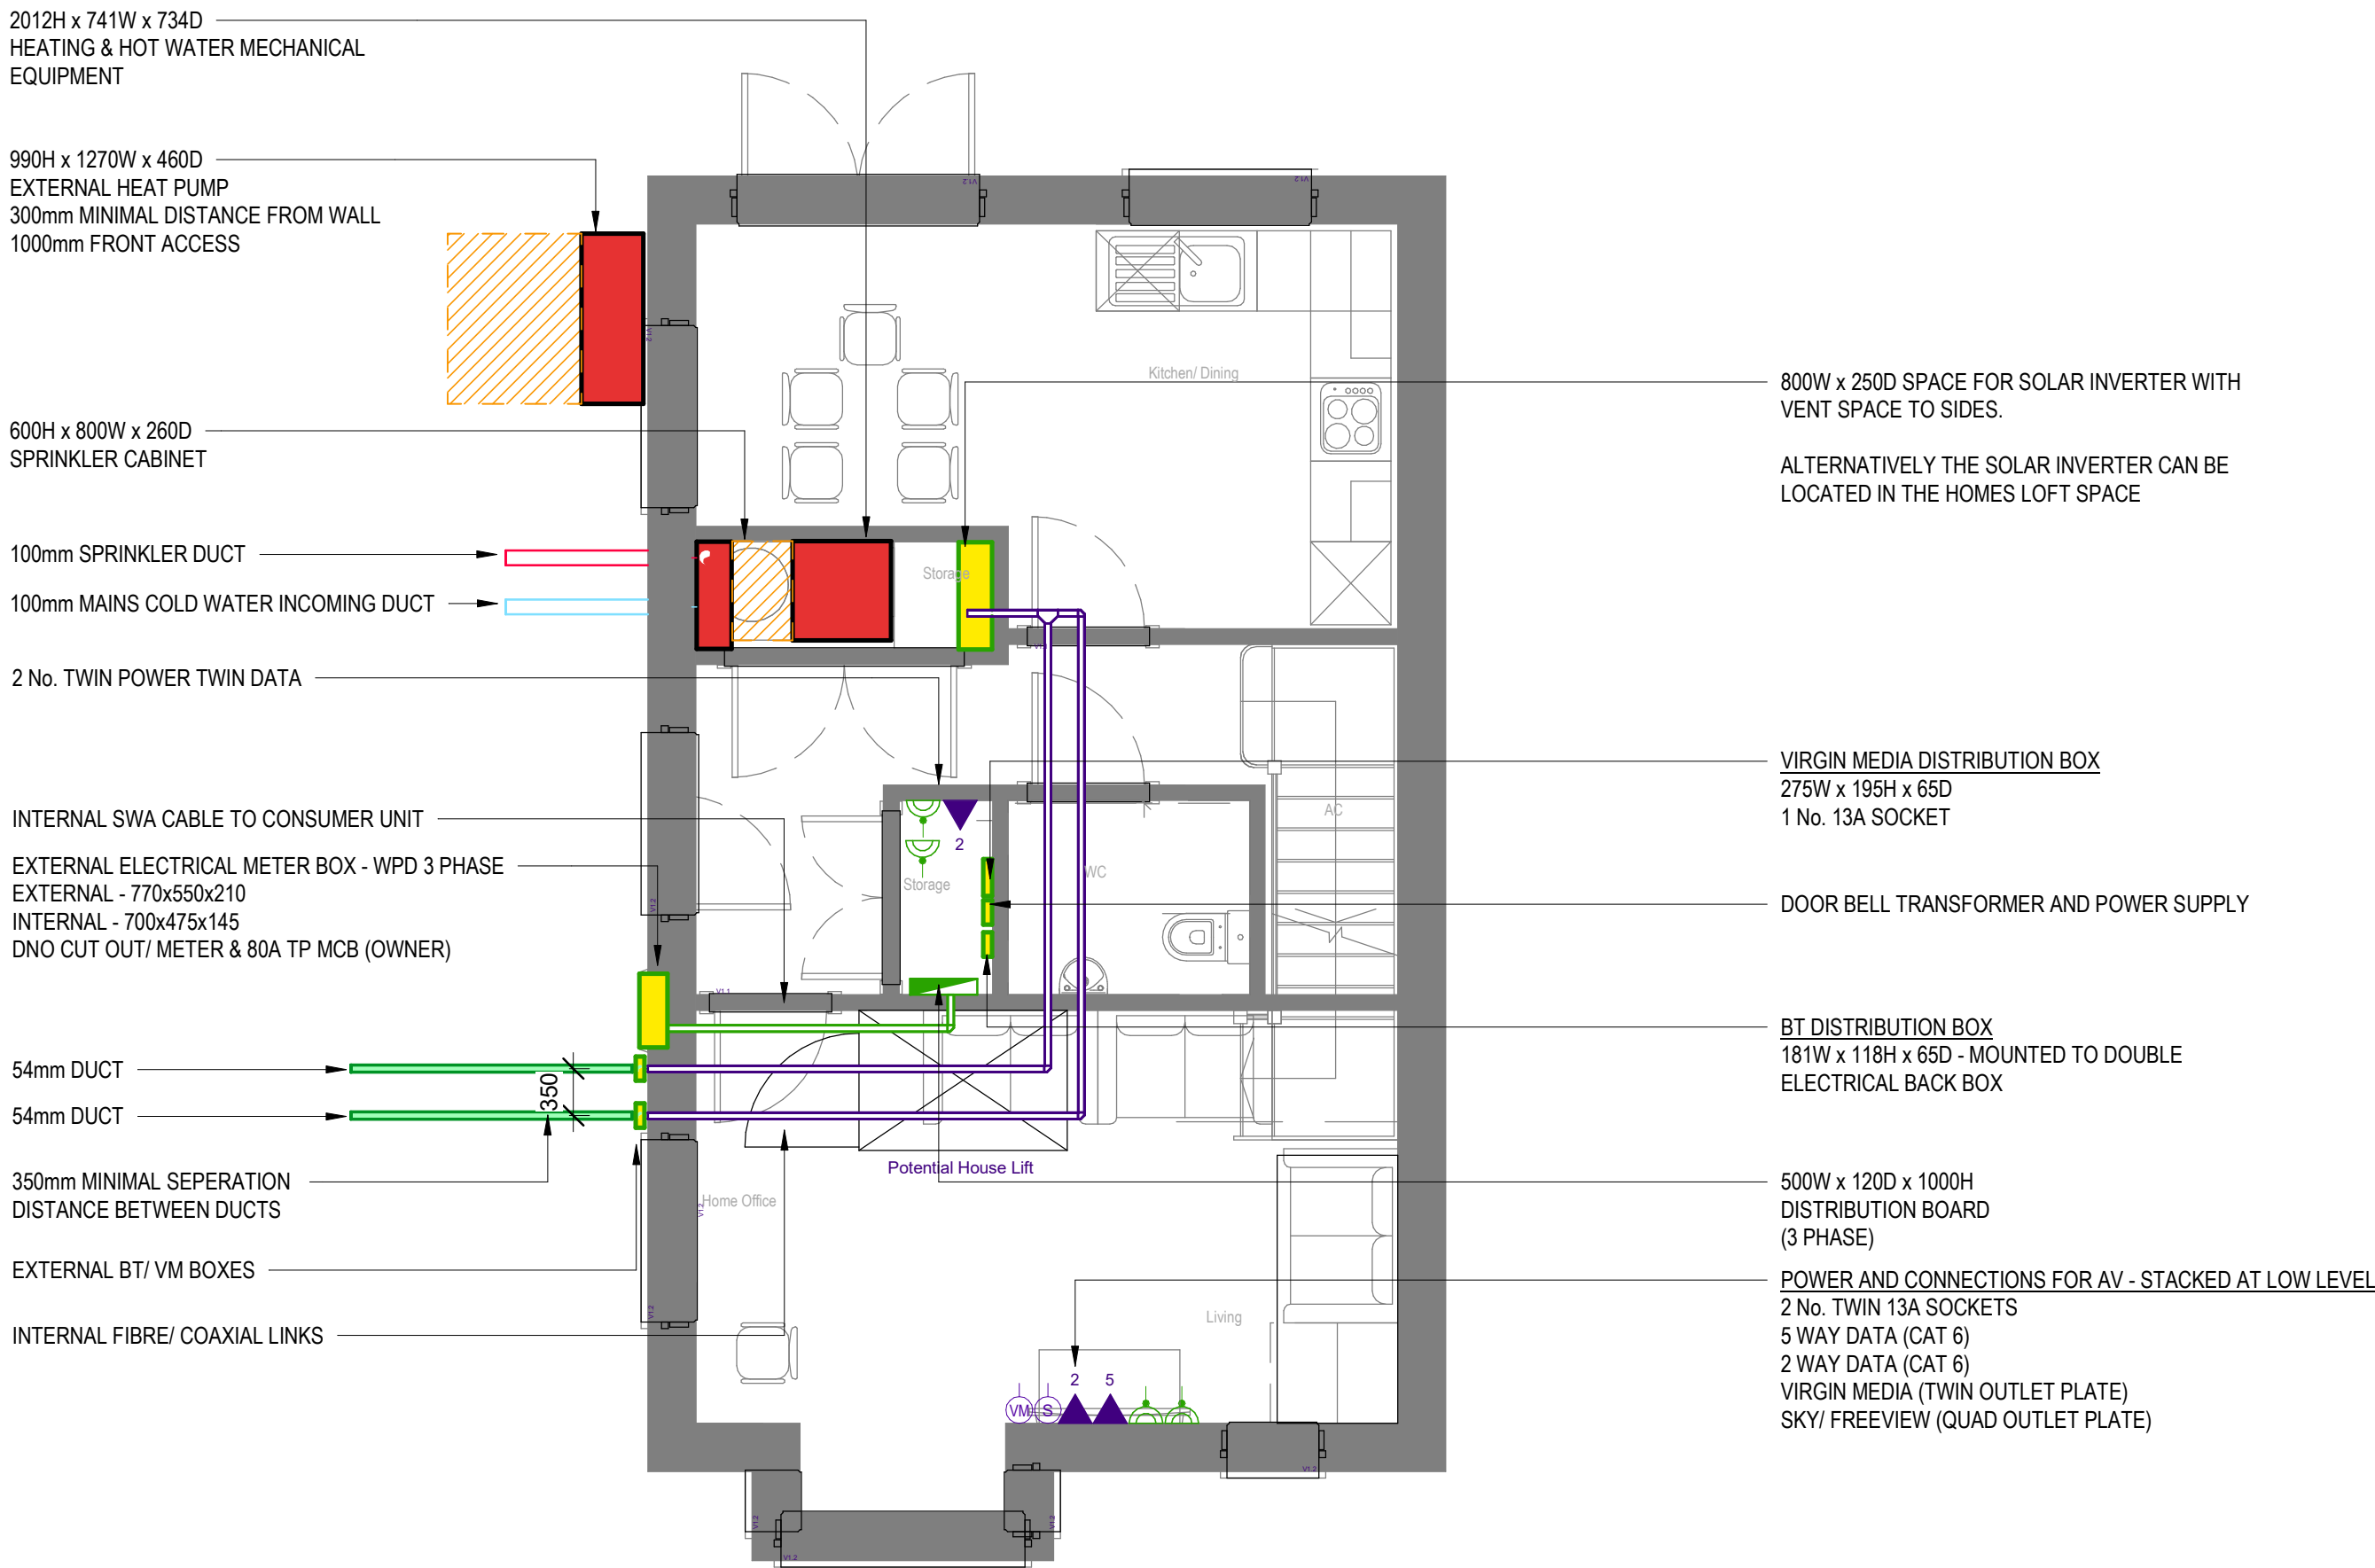

1 Ground Floor
1 : 50

2 First Floor
1 : 50

P03	Preliminary Issue	RR / LYM / PM	28/06/22
P02	Preliminary Issue - WIP	RR / LYM / PM	09/06/22
P01	Preliminary Issue	RH / LYM / PM	03/05/22
Rev	Details	By / Chkd / App:	Date:



SERVICES DESIGN SOLUTION LIMITED
Units 5 & 6, Westfield Park
Cleveland, Bristol, BS21 6UA
Tel: +44 (0) 1275 972963 | www.sdsolution.co.uk



PROJECT TITLE
LCHA Devonshire Place
3B5P House Type 2

DRAWING TITLE
Combined Services
Ground & First Floor

SCALE AT A1
1 : 50

DISCIPLINE
Combined

DRAWING NUMBER
06485B-SDS-XX-ZZ-SK-N-9020-51

Project - Originator - Zone - Level - Type - Role - NBS Class - Sequential Number

SUITABILITY
S3

ISSUE
P03