


Longitudinal Section Through Site
As Existing 1:100

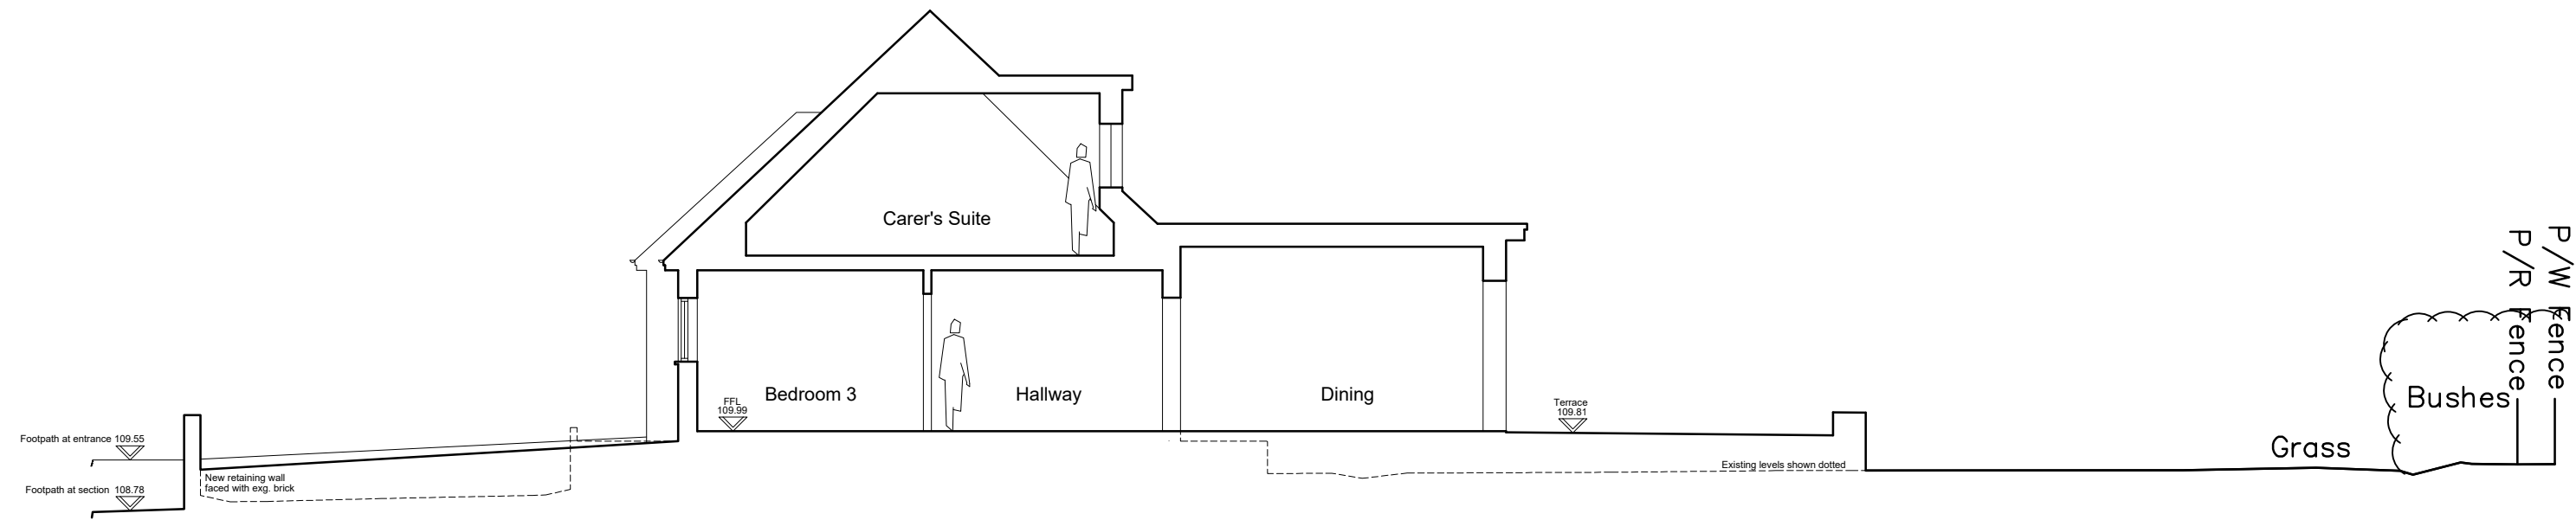

Longitudinal Section Through Site
As Proposed 1:100