


- 1 All dimensions in millimetres unless otherwise stated.
2 Do not scale off drawing. All dimensions to be checked on site.

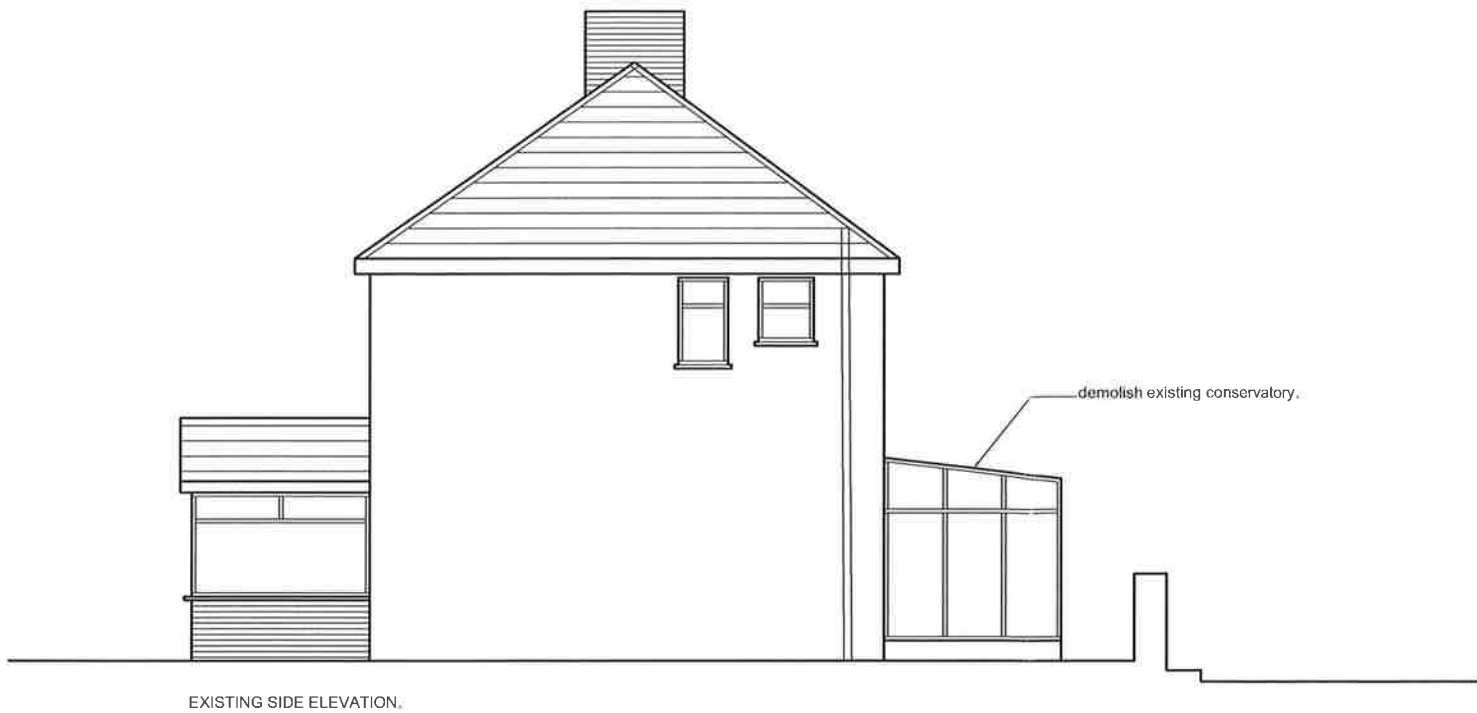

Rev	Details	Dr	Date
 Cyngor Castell-nedd Port Talbot Neath Port Talbot Council			
Cyngor Castell-nedd Port Talbot Neath Port Talbot Council Social Services, Health and Housing Housing Renewal and Adaptations Service Tregelles Court Neath Abbey Road Neath Abbey Neath SA10 7DF			
Project 14 Cefndon Terrace, Cwmavon, Port Talbot Bedroom/shower Extension Elevations - existing			
Drawn	SFC	Checked	Approved
Date	9.11.22	Date	Date
Scales 1:100			
Drawing No. DFG5507/03			