



THIS IS A C.A.D. PRODUCED DRAWING AND SHOULD NOT BE AMENDED BY HAND.

NOTES

- 1 All dimensions in millimetres unless otherwise stated.
- 2 Do not scale off drawing, All dimensions to be checked on site.

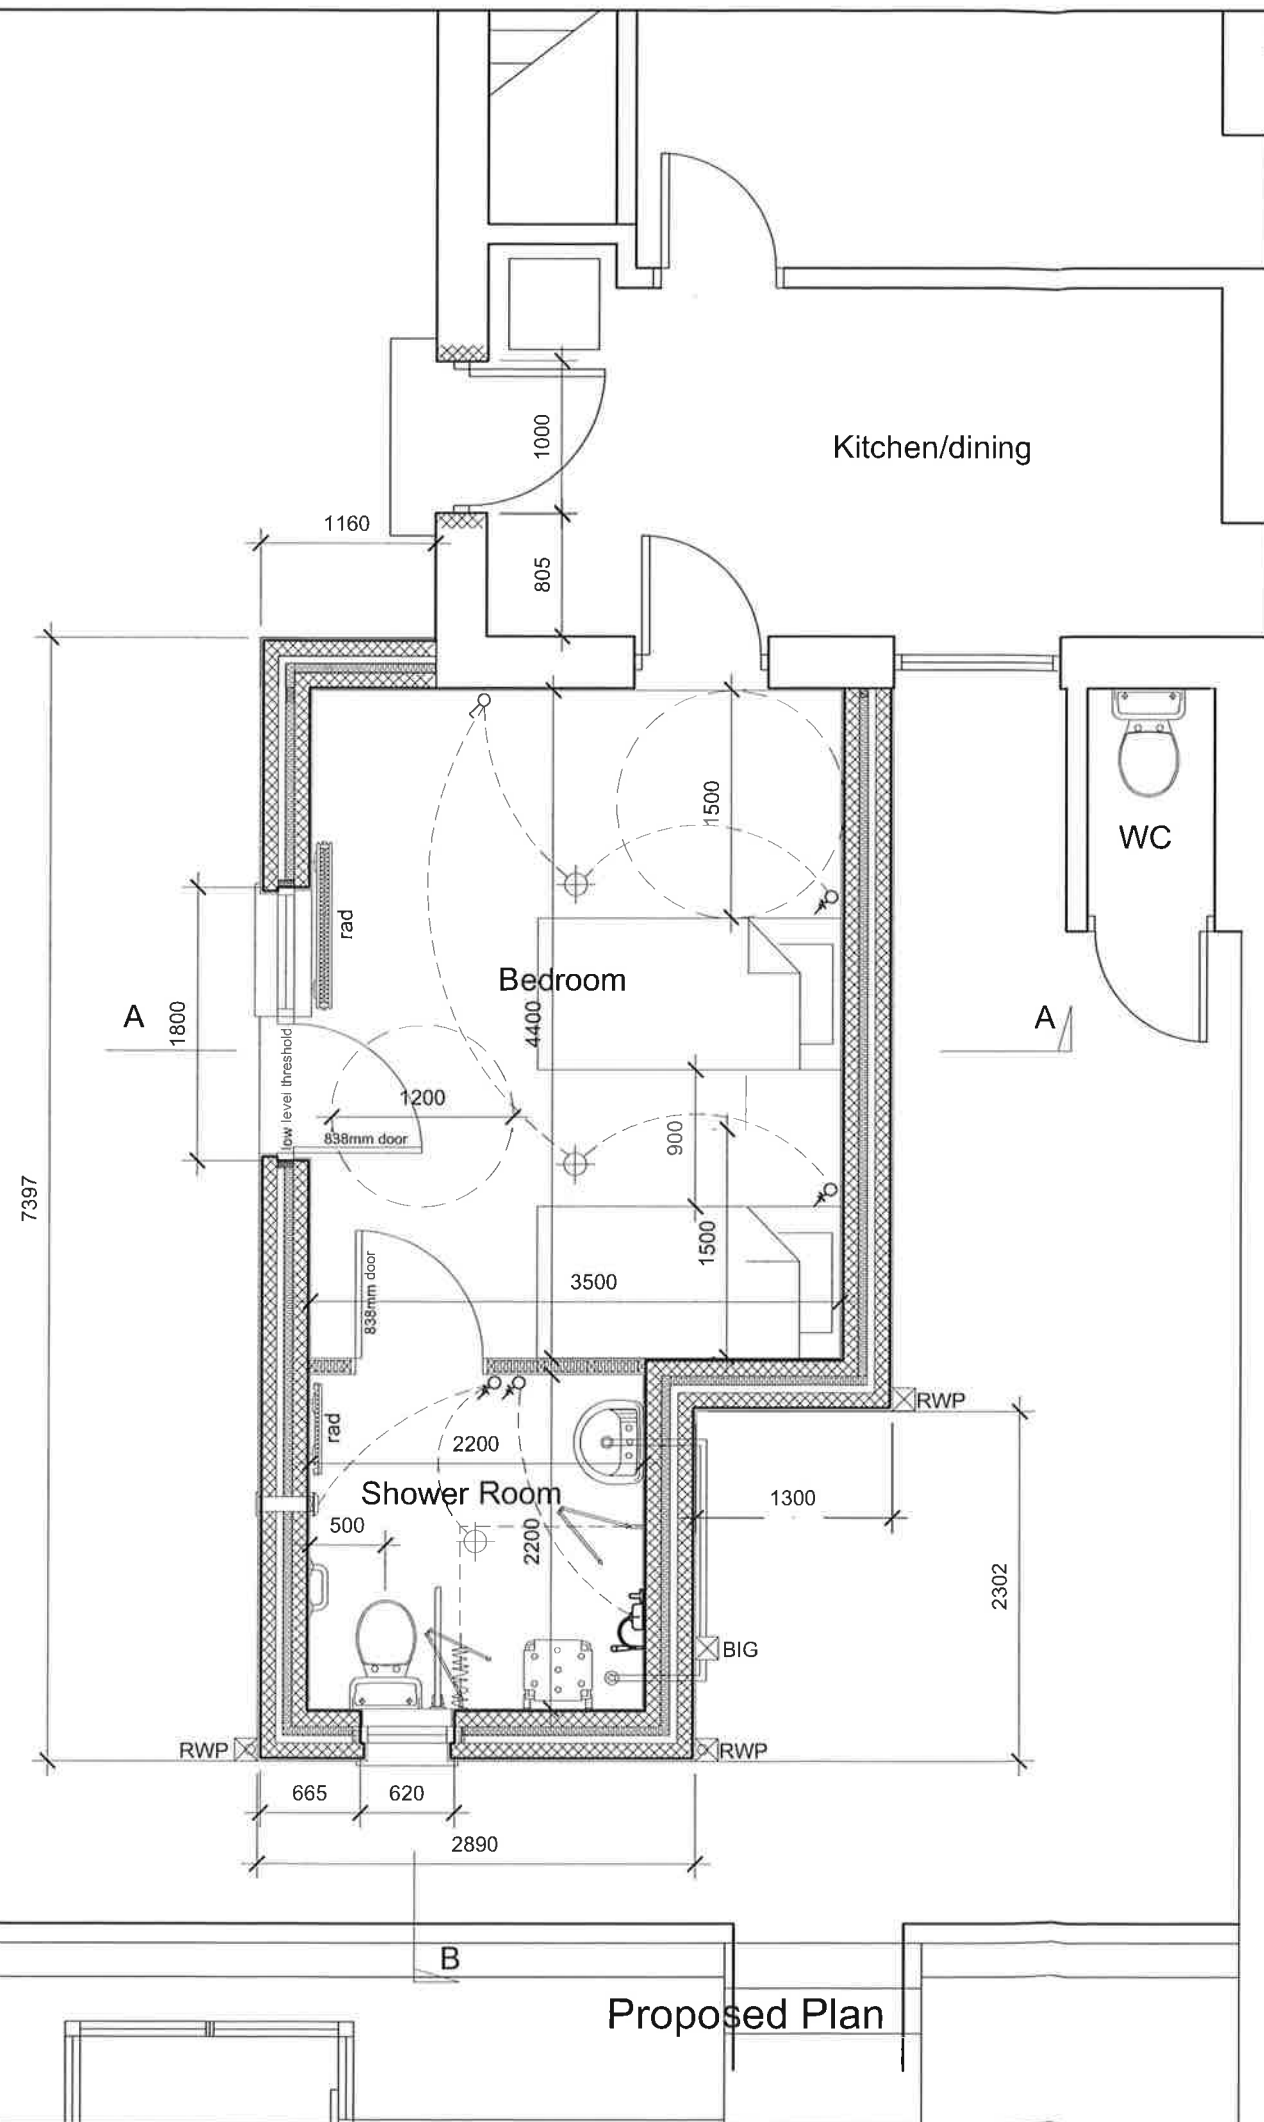

Rev	Details	Dr	Date
-----	---------	----	------

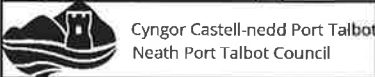

Cyngor Castell-nedd Port Talbot
Neath Port Talbot Council
Social Services, Health and Housing
Housing Renewal and Adaptations Service
Tregelles Court
Neath Abbey Road
Neath
SA10 7DF

Project
14 Cefndon Terrace,
Cwmafon
Bedroom/shower Extension
Proposed Plan

Drawn	SfC	Checked	Approved
Date	4/10/22	Date	Date
Scales	1:50		
Drawing No.	DFG5507/02		