


# Superseded

SCALE 1:50

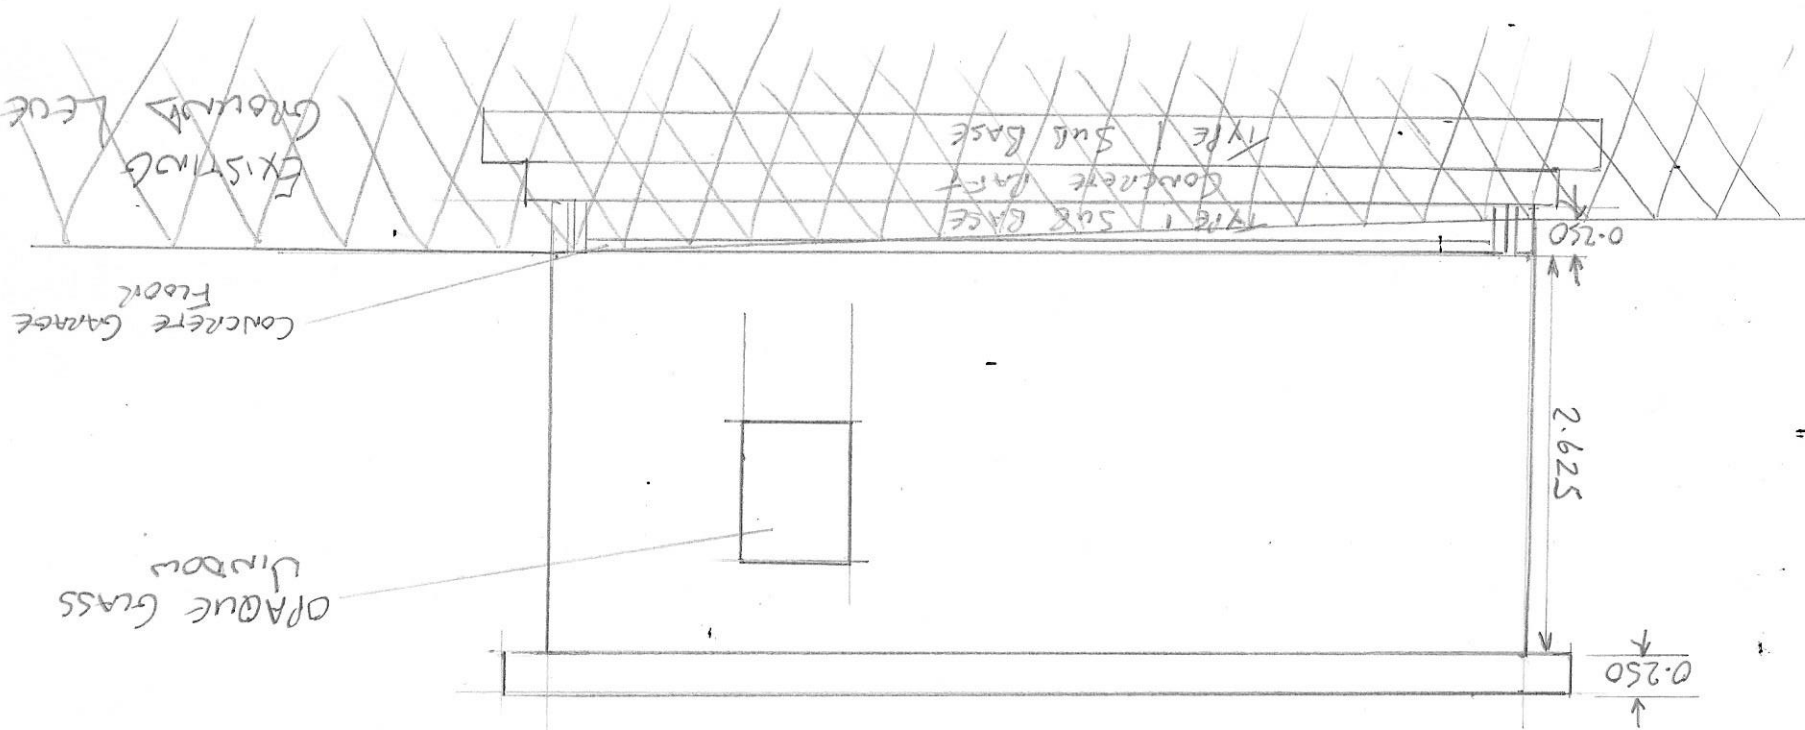

LEFT SIDE  
ELEVATION