


SCALE
Use only figured dimensions
Do not scale except in connection with Planning Applications
Contractor to check all dimensions and notify CA of any discrepancies
Copyright of this drawing remains with W GRIFFITHS


Rev.	Desc.	Date
C	Highways	12/12/2022
B	Additional Information	14/11/2022
A	Planning	15/09/22

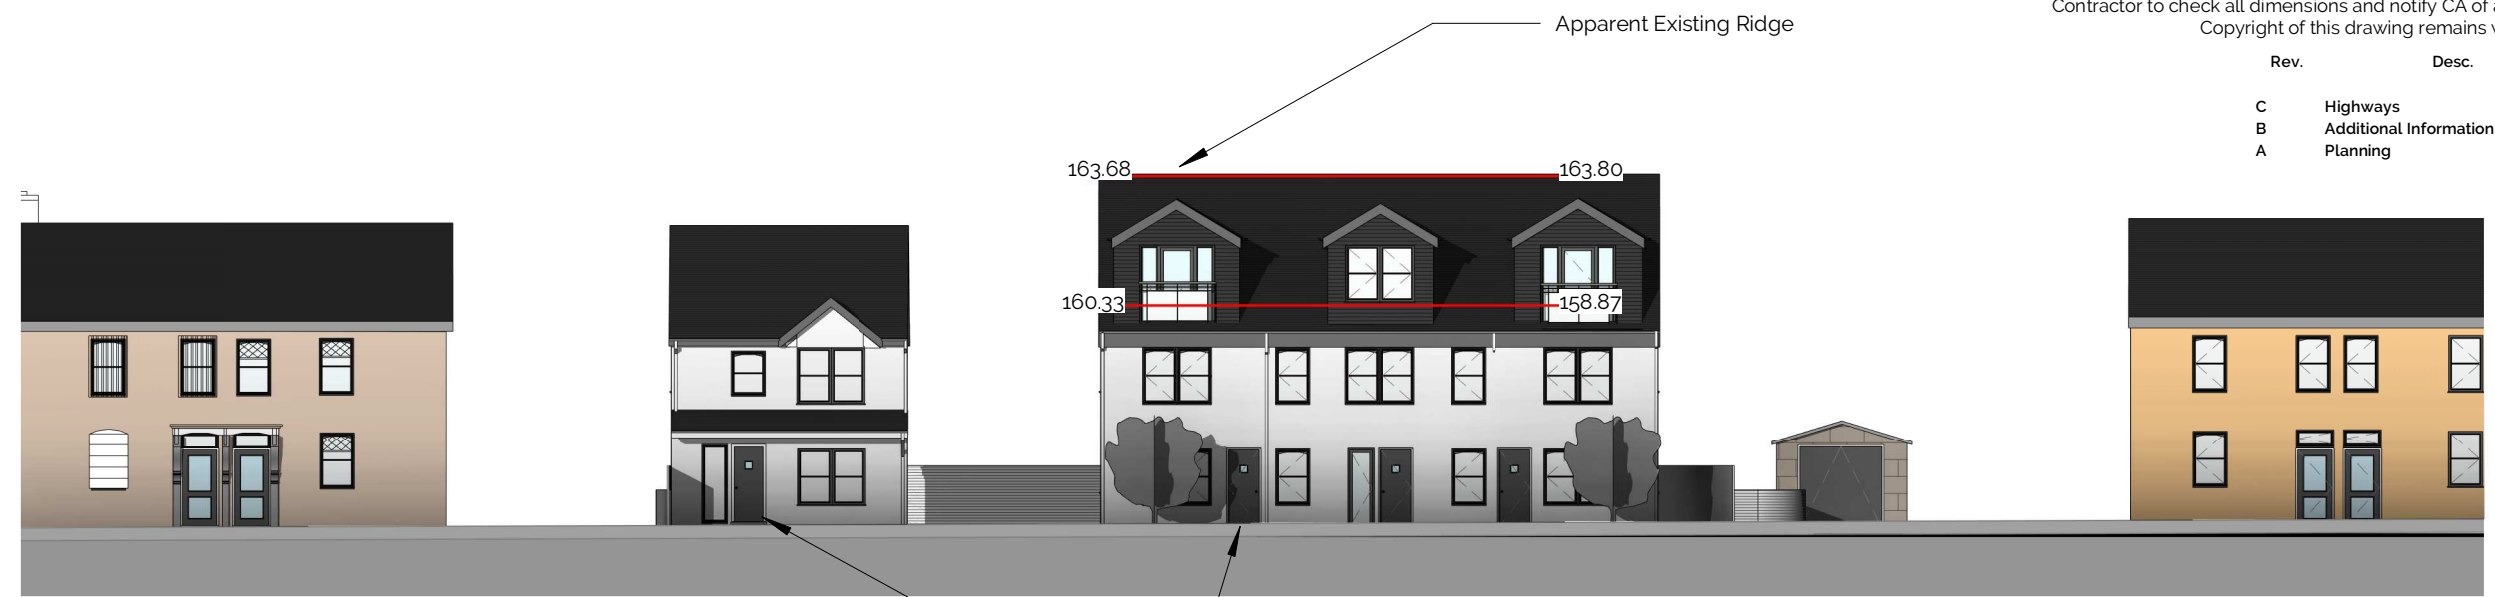

1 Elevation 1 - a
1 : 200



2 Elevation 3 - a
1 : 200

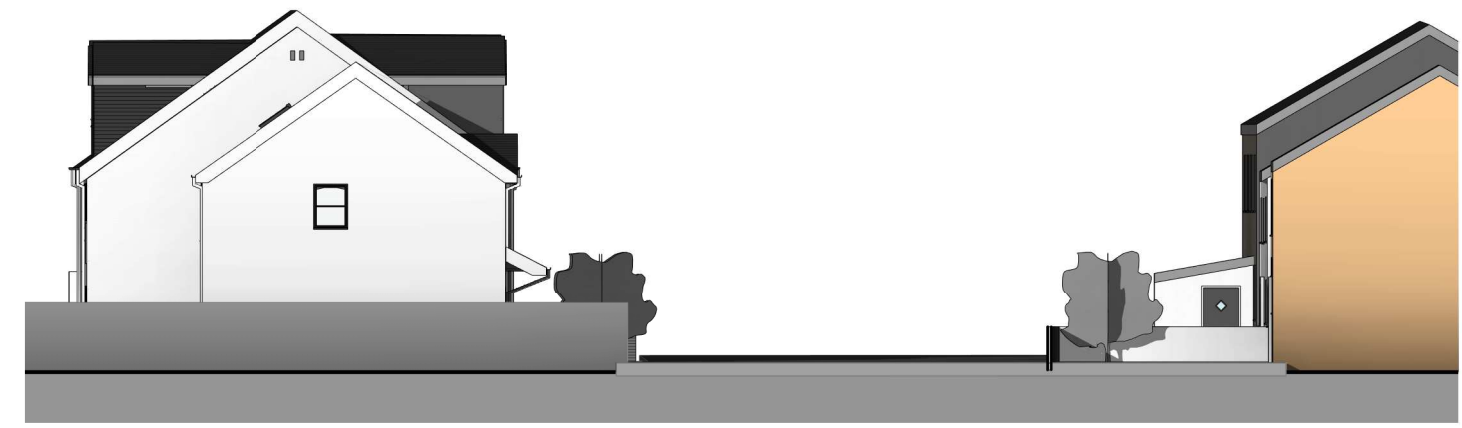

4 Elevation 5 - a
1 : 200

3 Elevation 4 - a
1 : 200

Proposed Elevations in Context

W. GRIFFITHS
ARCHITECTS • PENSEIRI
Falcon Chambers
Thomas St. Llanelli
SA15 3JB
www.wgriffiths.co.uk
Tel. 01792 651532

PROJECT
121 Heol Cae Gurwen

SCALE 1 : 200 **SIZE** A3
DRAWN jrt **DATE** 02/07/21
CHECKED -

TITLE
Proposed Elevations in Context

SERIES KEY:- 0 = views; 1 = plans; 2 = elevations; 3 = sections; 4 = site; S = sketch; A = client approval; P = planning; 5 = stairs; 6 = 1:20 rooms; 7 = details; 8 = schedules		SUITABILITY:- B = building regs; C = contract; R = record	
Job	Level: 1 Vol: 1	Series, number 2	Suitability P
1791			Revision C