



Rev.	Desc.	Date
C	Highways	12/12/2022
B	Additional Information	14/11/2022
A	Planning	15/09/22

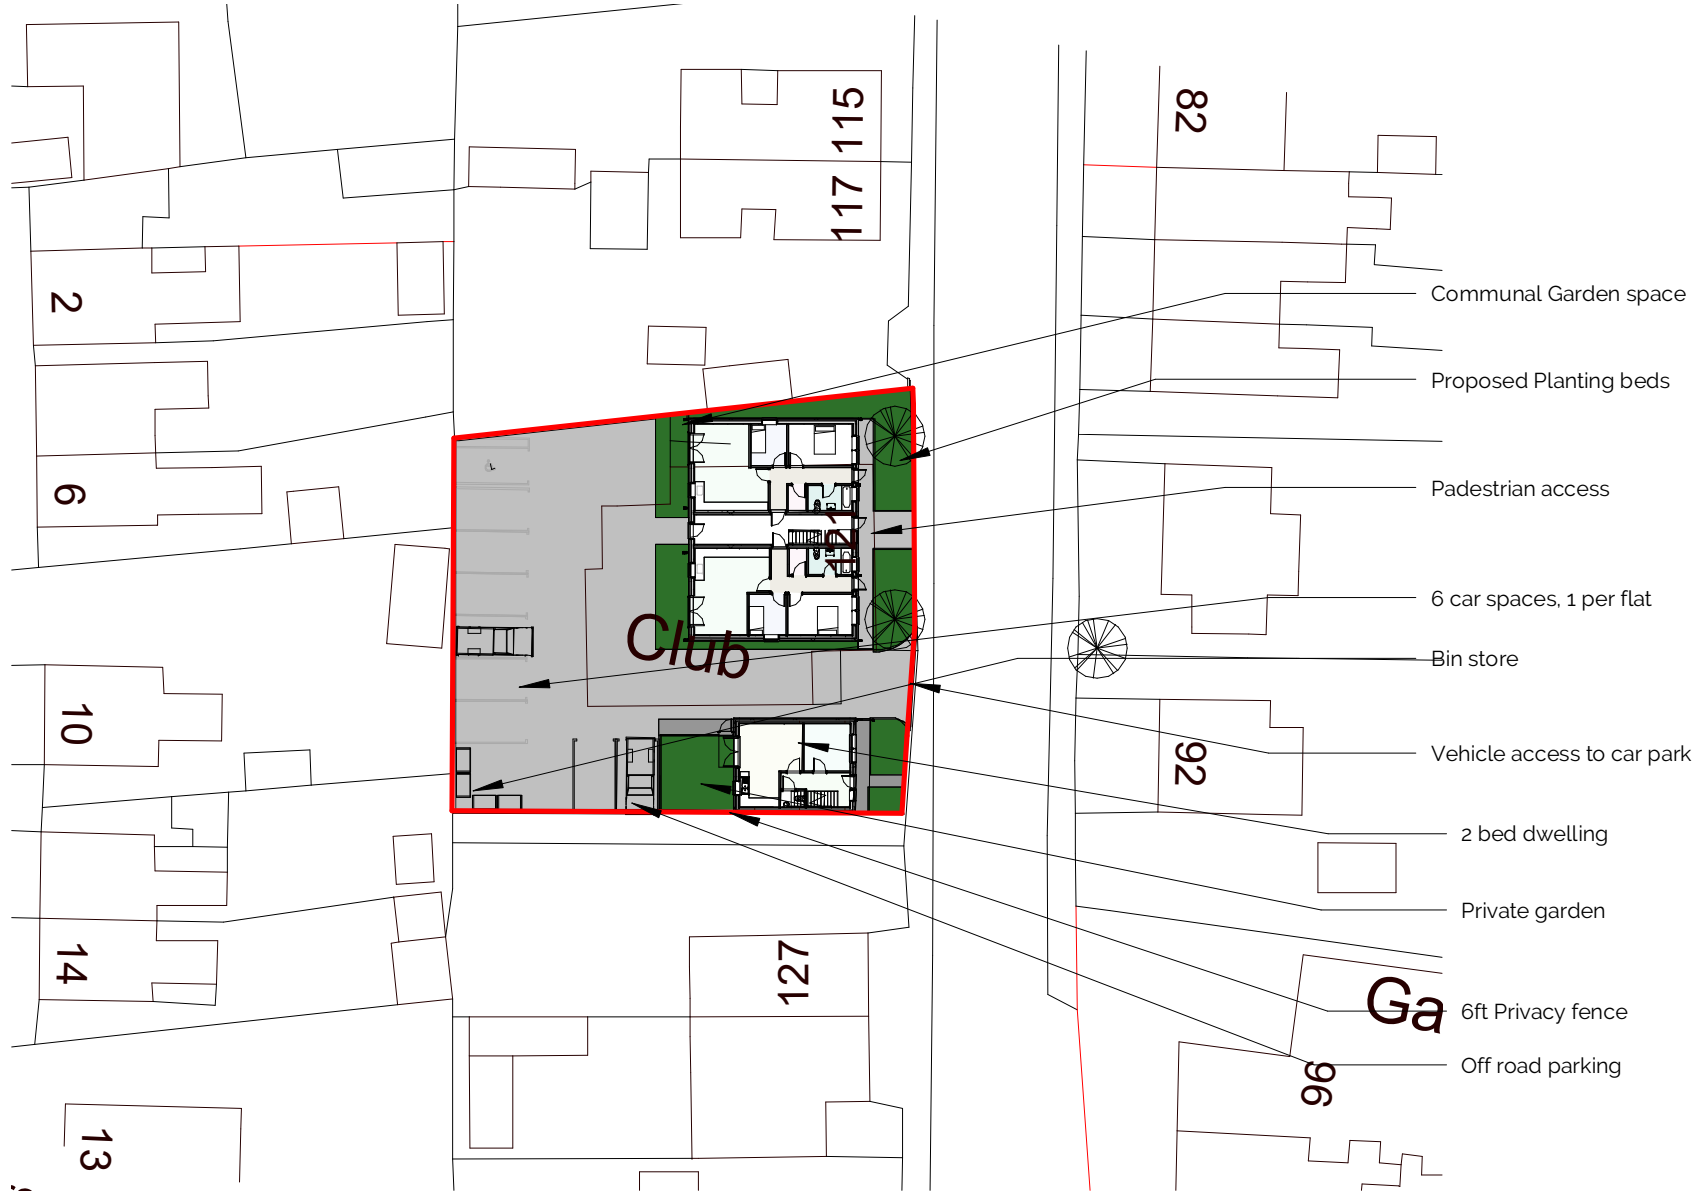

1 Proposed Block plan

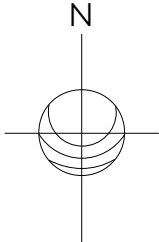

Proposed Block Plan



W. GRIFFITHS
ARCHITECTS • PENSEIRI

Falcon Chambers
Thomas St. Llanelli
SA15 3JB
www.wgriffiths.co.uk
Tel. 01792 651532

PROJECT
121 Heol Cae Gurwen

SCALE 1 : 500 **SIZE** A3
DRAWN jrt **DATE** 01/31/22
CHECKED Check **DATE**

TITLE
Proposed Block Plan

SERIES KEY:-
0 = views; 1 = plans; 2 = elevations; 3 = sections; 4 = site; S = sketch; A = client approval; P = planning;
5 = stairs; 6 = 1:20 rooms; 7 = details; 8 = schedules
SUITABILITY:-
B = building regs; C = contract; R = record

Job	Level	Series, number	Suitability	Revision
1791	1	4-3	P	C