



ELEVATION A - SOUTH
SCALE - 1:100

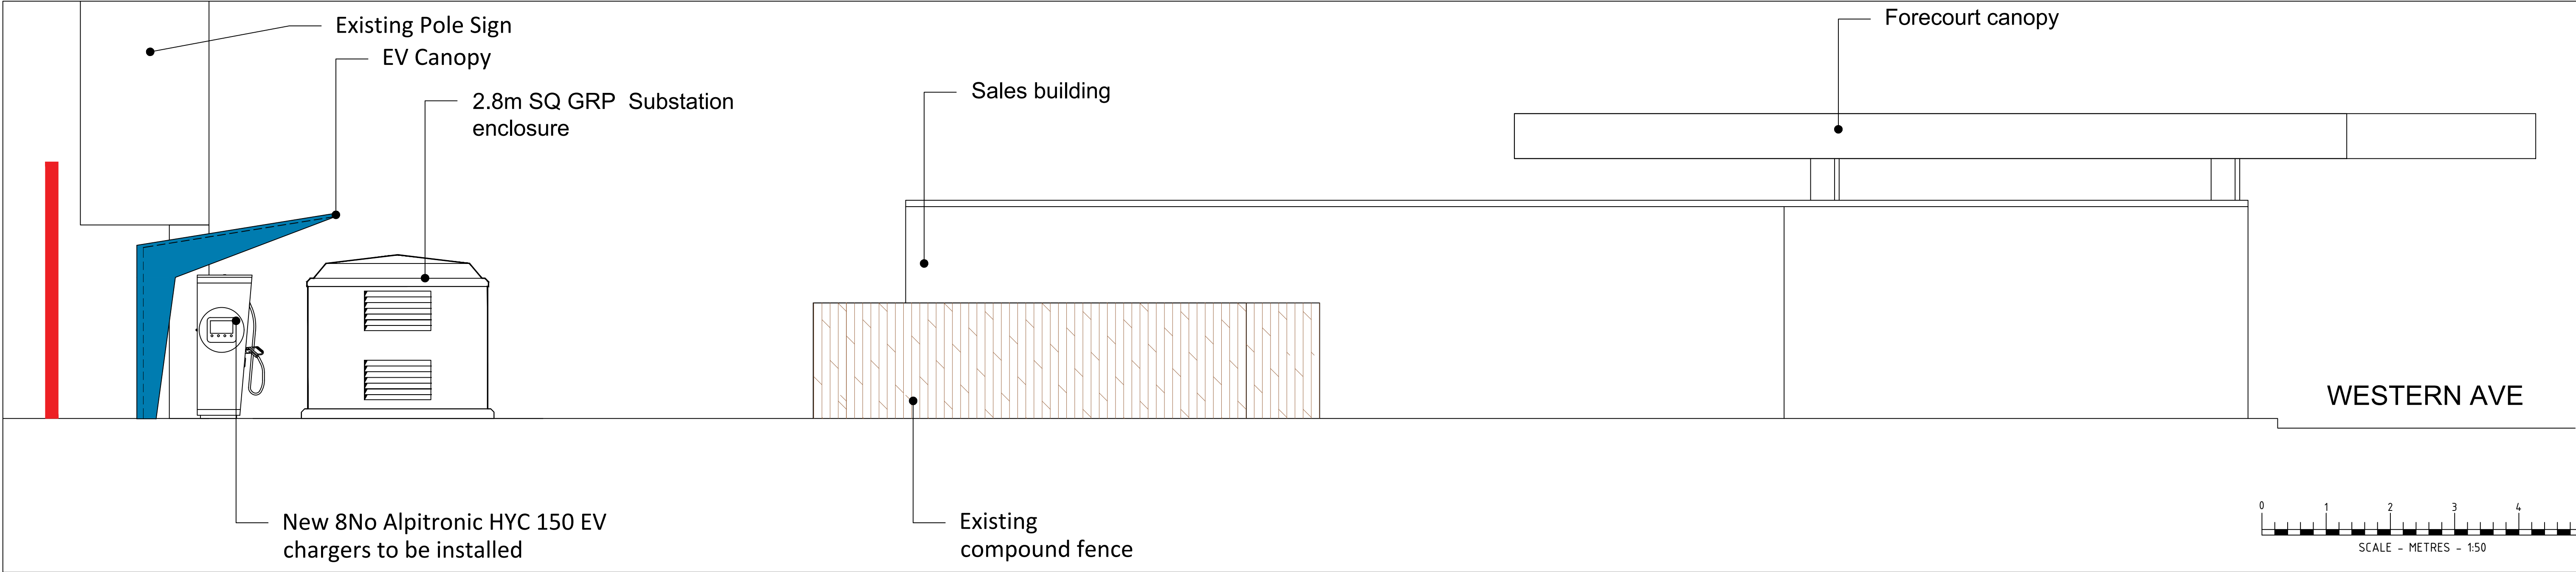


ELEVATION B - EAST
SCALE - 1:100

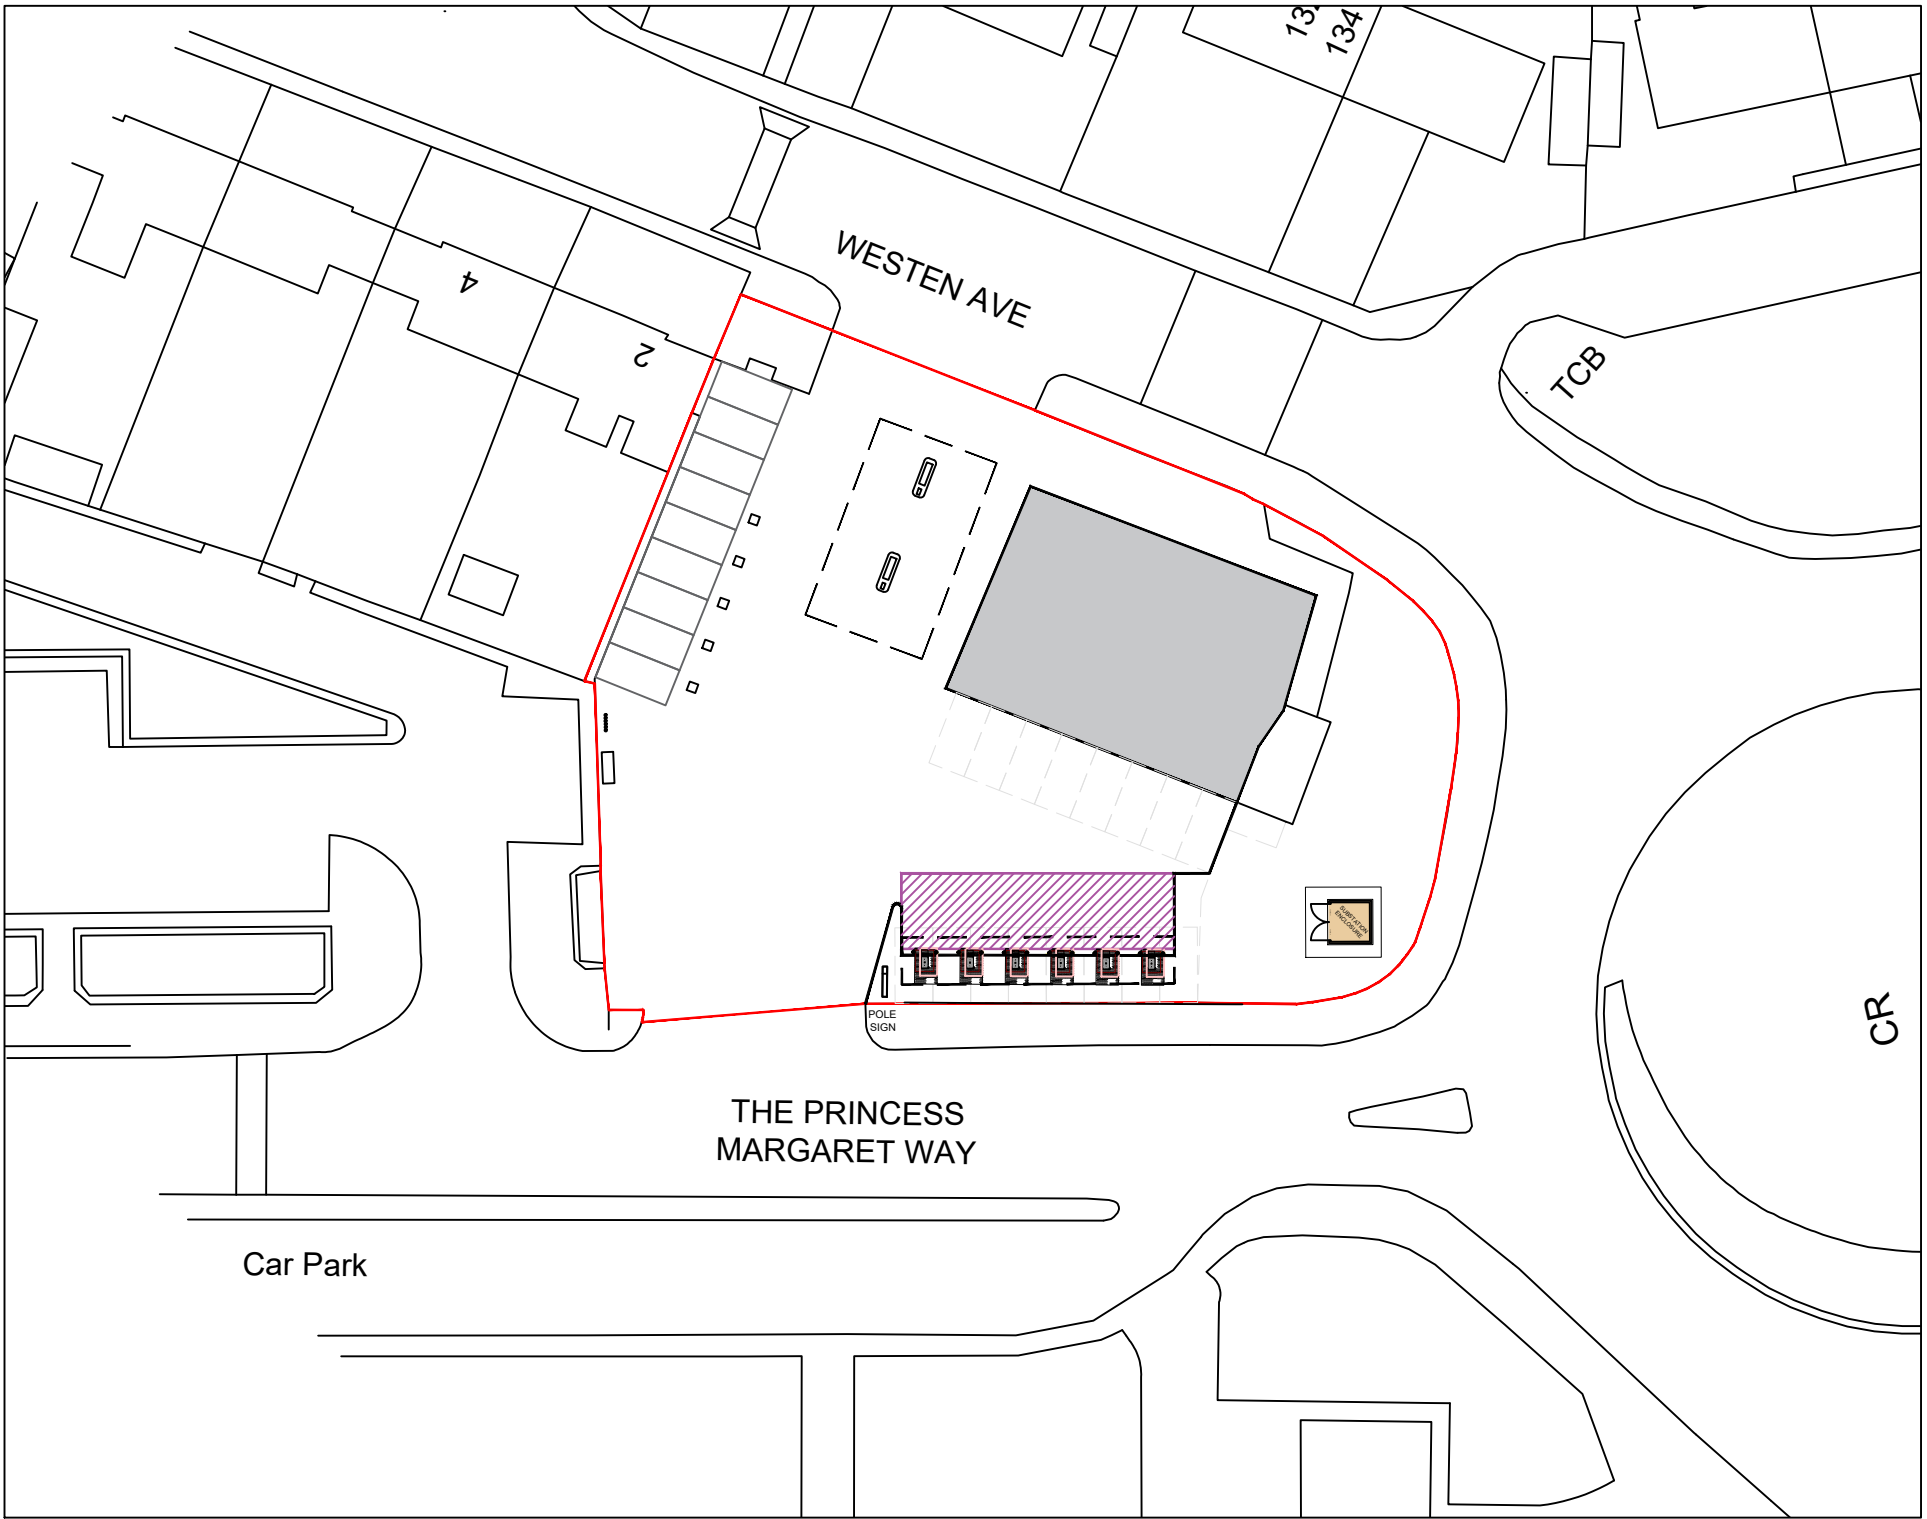

ELEVATION A - SOUTH

DRAWING NOTES
COPYRIGHT ©
This drawing and the details herein are the copyright of MBH Design Studio Ltd. and must not be reproduced, altered or passed to any third party without prior written consent.
This drawing has been produced for the project listed below, is submitted in support of this application application to the Local Planning Authority and is not intended for use by any other person or for any other purpose.
Every effort has been made to ensure the accuracy of these drawings, however MBH Design Studio Ltd. accept no responsibility for any discrepancies arising from the reuse of survey information and preliminary drawings commissioned by the Applicant from others.

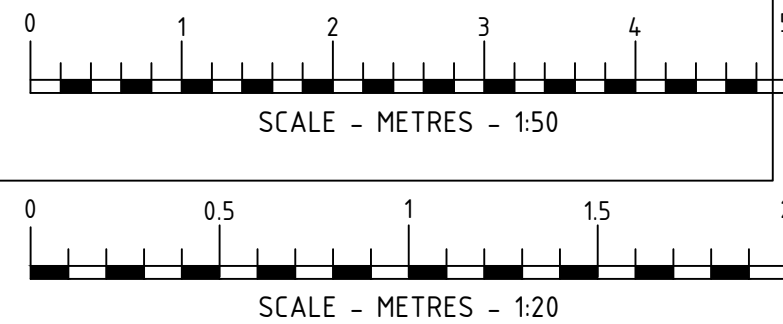

A	13.12.2022	As per comment	KM/RRB
REV	DATE	DESCRIPTION	DRAWN/CHECKED
REVISION NOTES			
PLANNING			
 MBH Design Studio Ltd. Rosemount House, Rosemount Avenue, West Byfleet, Surrey, KT14 6LB www.mbhstd.com t: 01932 352 727 f: 01932 351 545			
CLIENT			
			
PROJECT			
FS134 - PORT TALBOT SERVICE STATION PRINCESS MARGARET WAY ABERAVON/PORT TALBOT. NEATH, SA12 7PE			
DRAWING TITLE			
PROPOSED SITE ELEVATIONS			
DRAWN BY	DATE	SCALE	PAPER SIZE
KM	07.11.2022	1:20	A1
CHECKED BY	DRAWING NUMBER	REV.	
RRB	13664-P05-FS134	A	