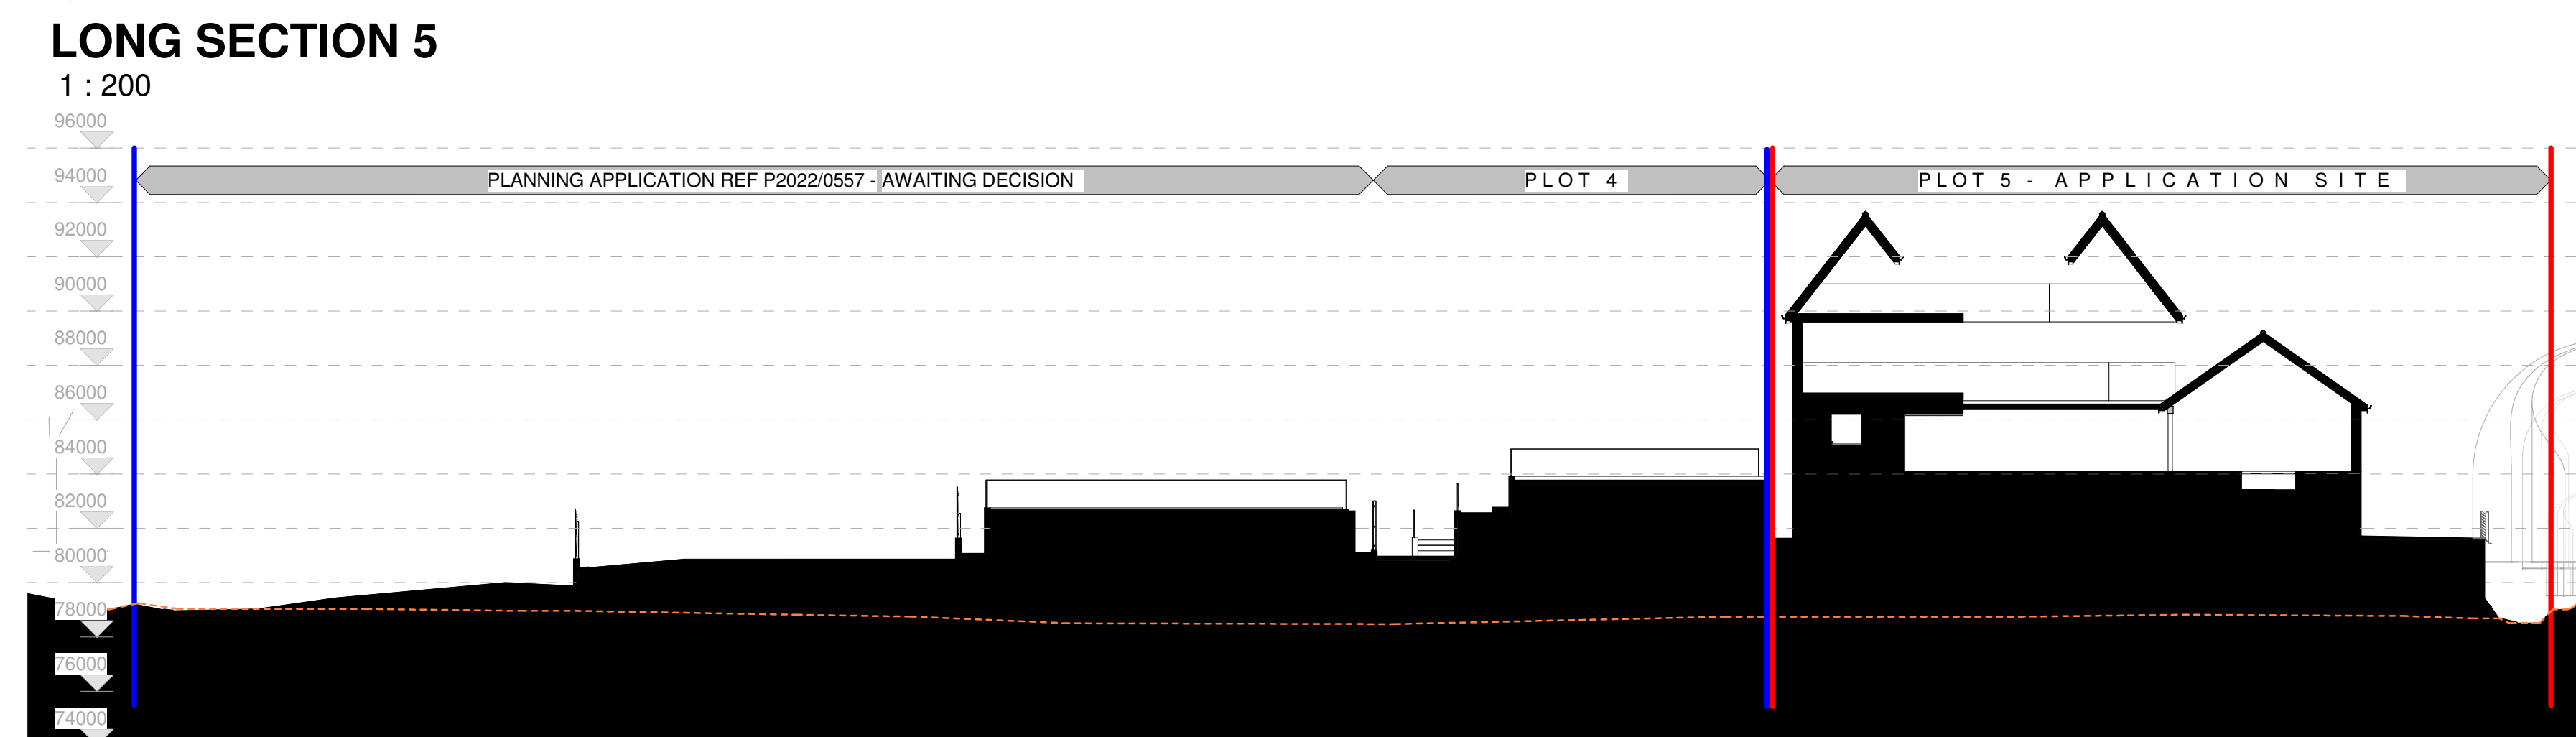
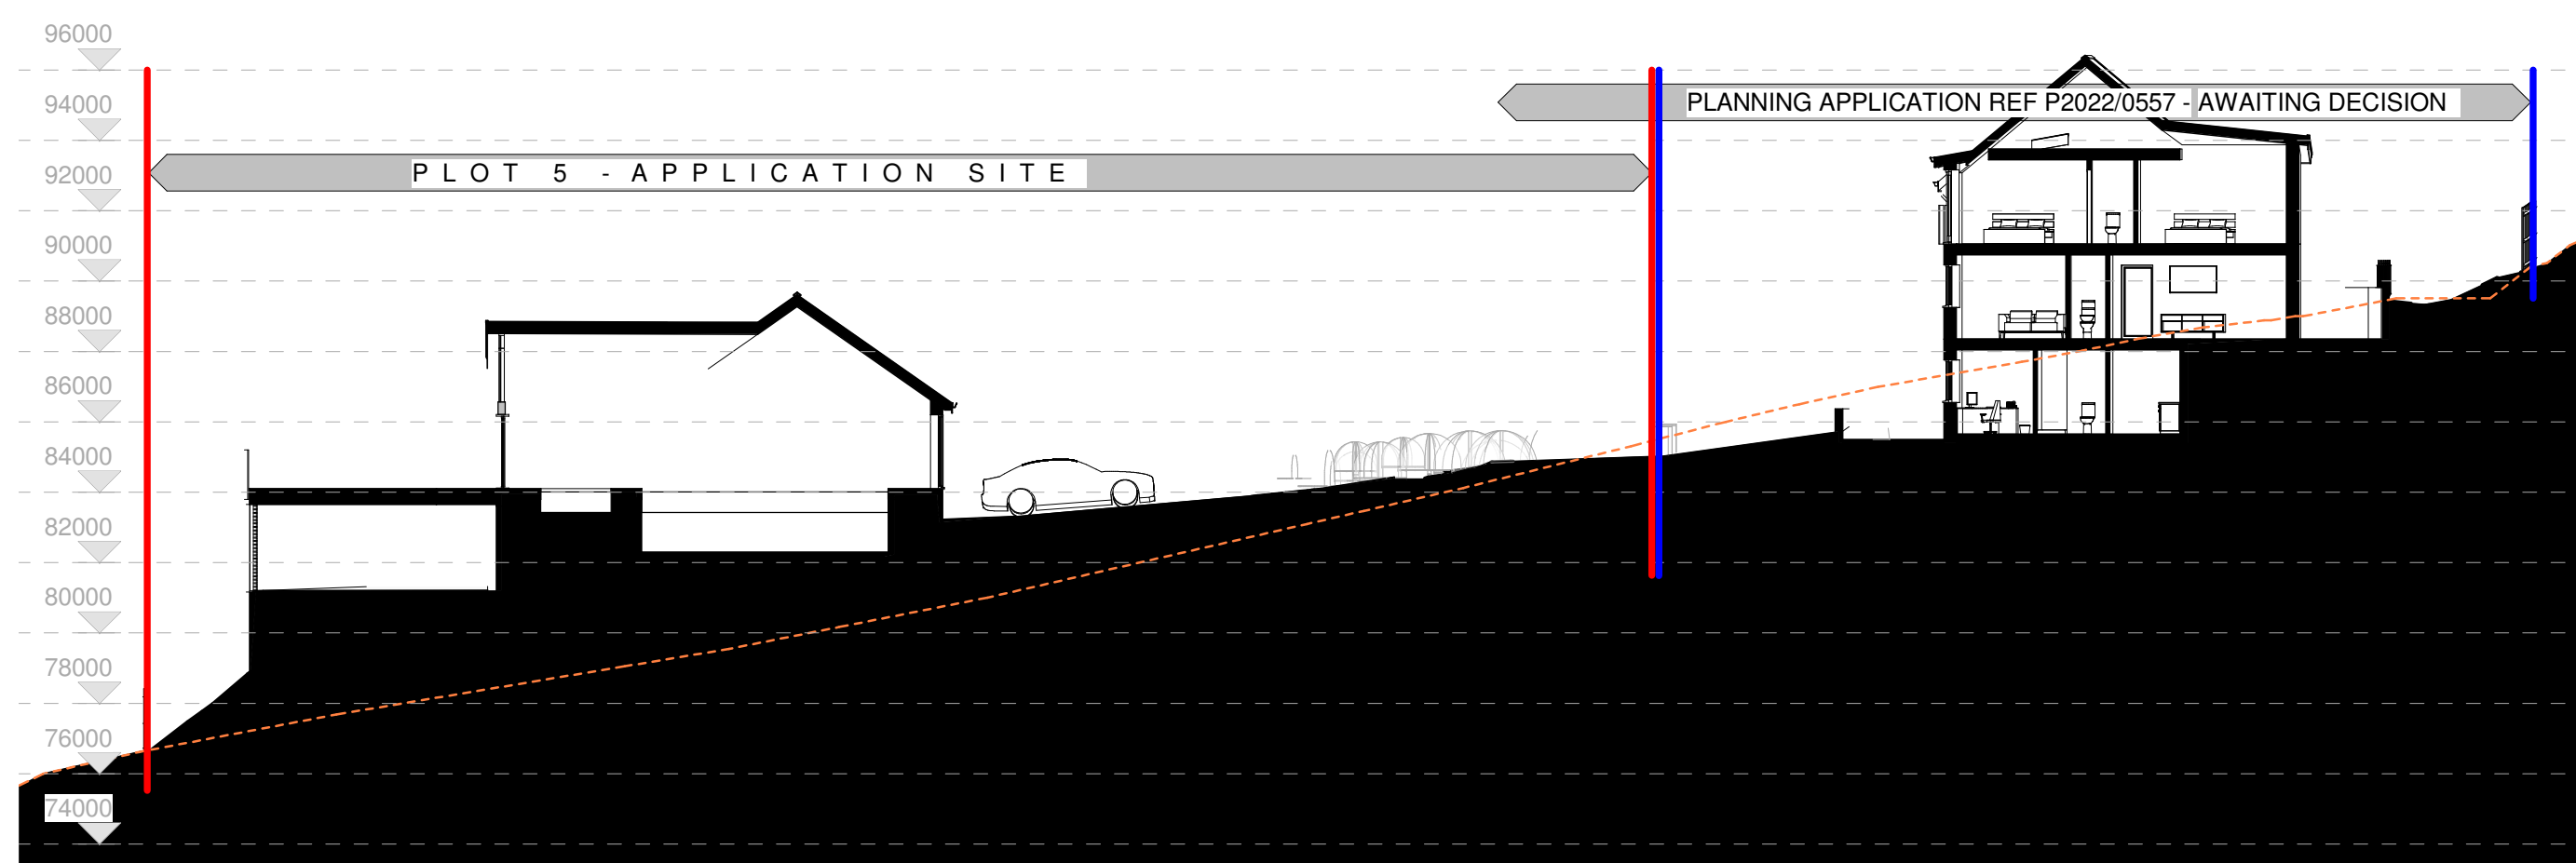
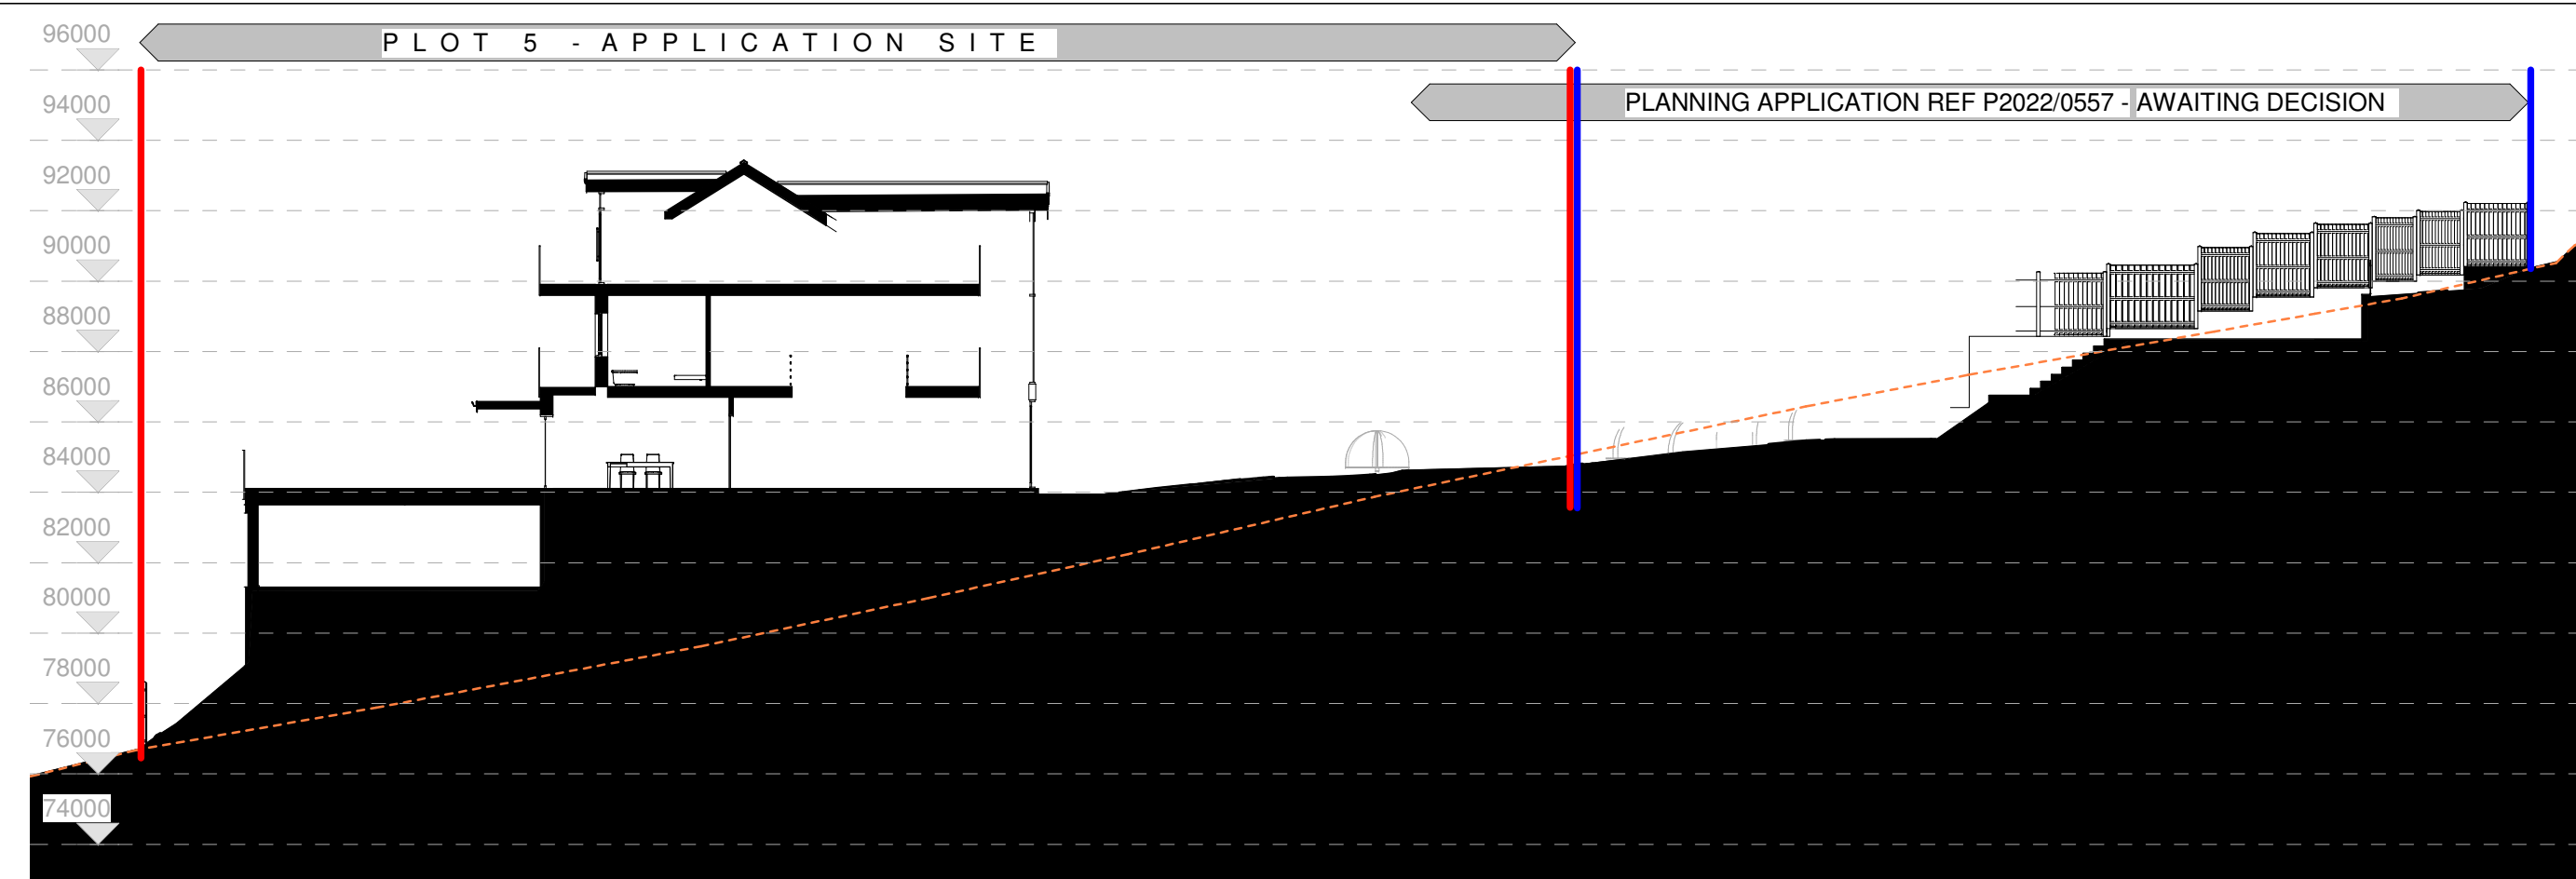


[illegible]

STATUS	PURPOSE OF ISSUE PLANNING
--------	-------------------------------------

i.m. *Design Studio*

 Chartered Institute of
Architectural Technologists
Registered Practice

*27 Park Avenue,
Skewen, SA106RU*

PROJECT

Maes Ty Canol,
Baglan, Port Talbot

TITLE
SITE SECTIONS 1

CLIENT _____

DRAWN BY JM	CHECKED BY Checker	DATE 28-11-22
SCALE (@ A1) 1 : 200		PROJECT NUMBER Project Number
DRAWING NUMBER PLO - A302		REV A