
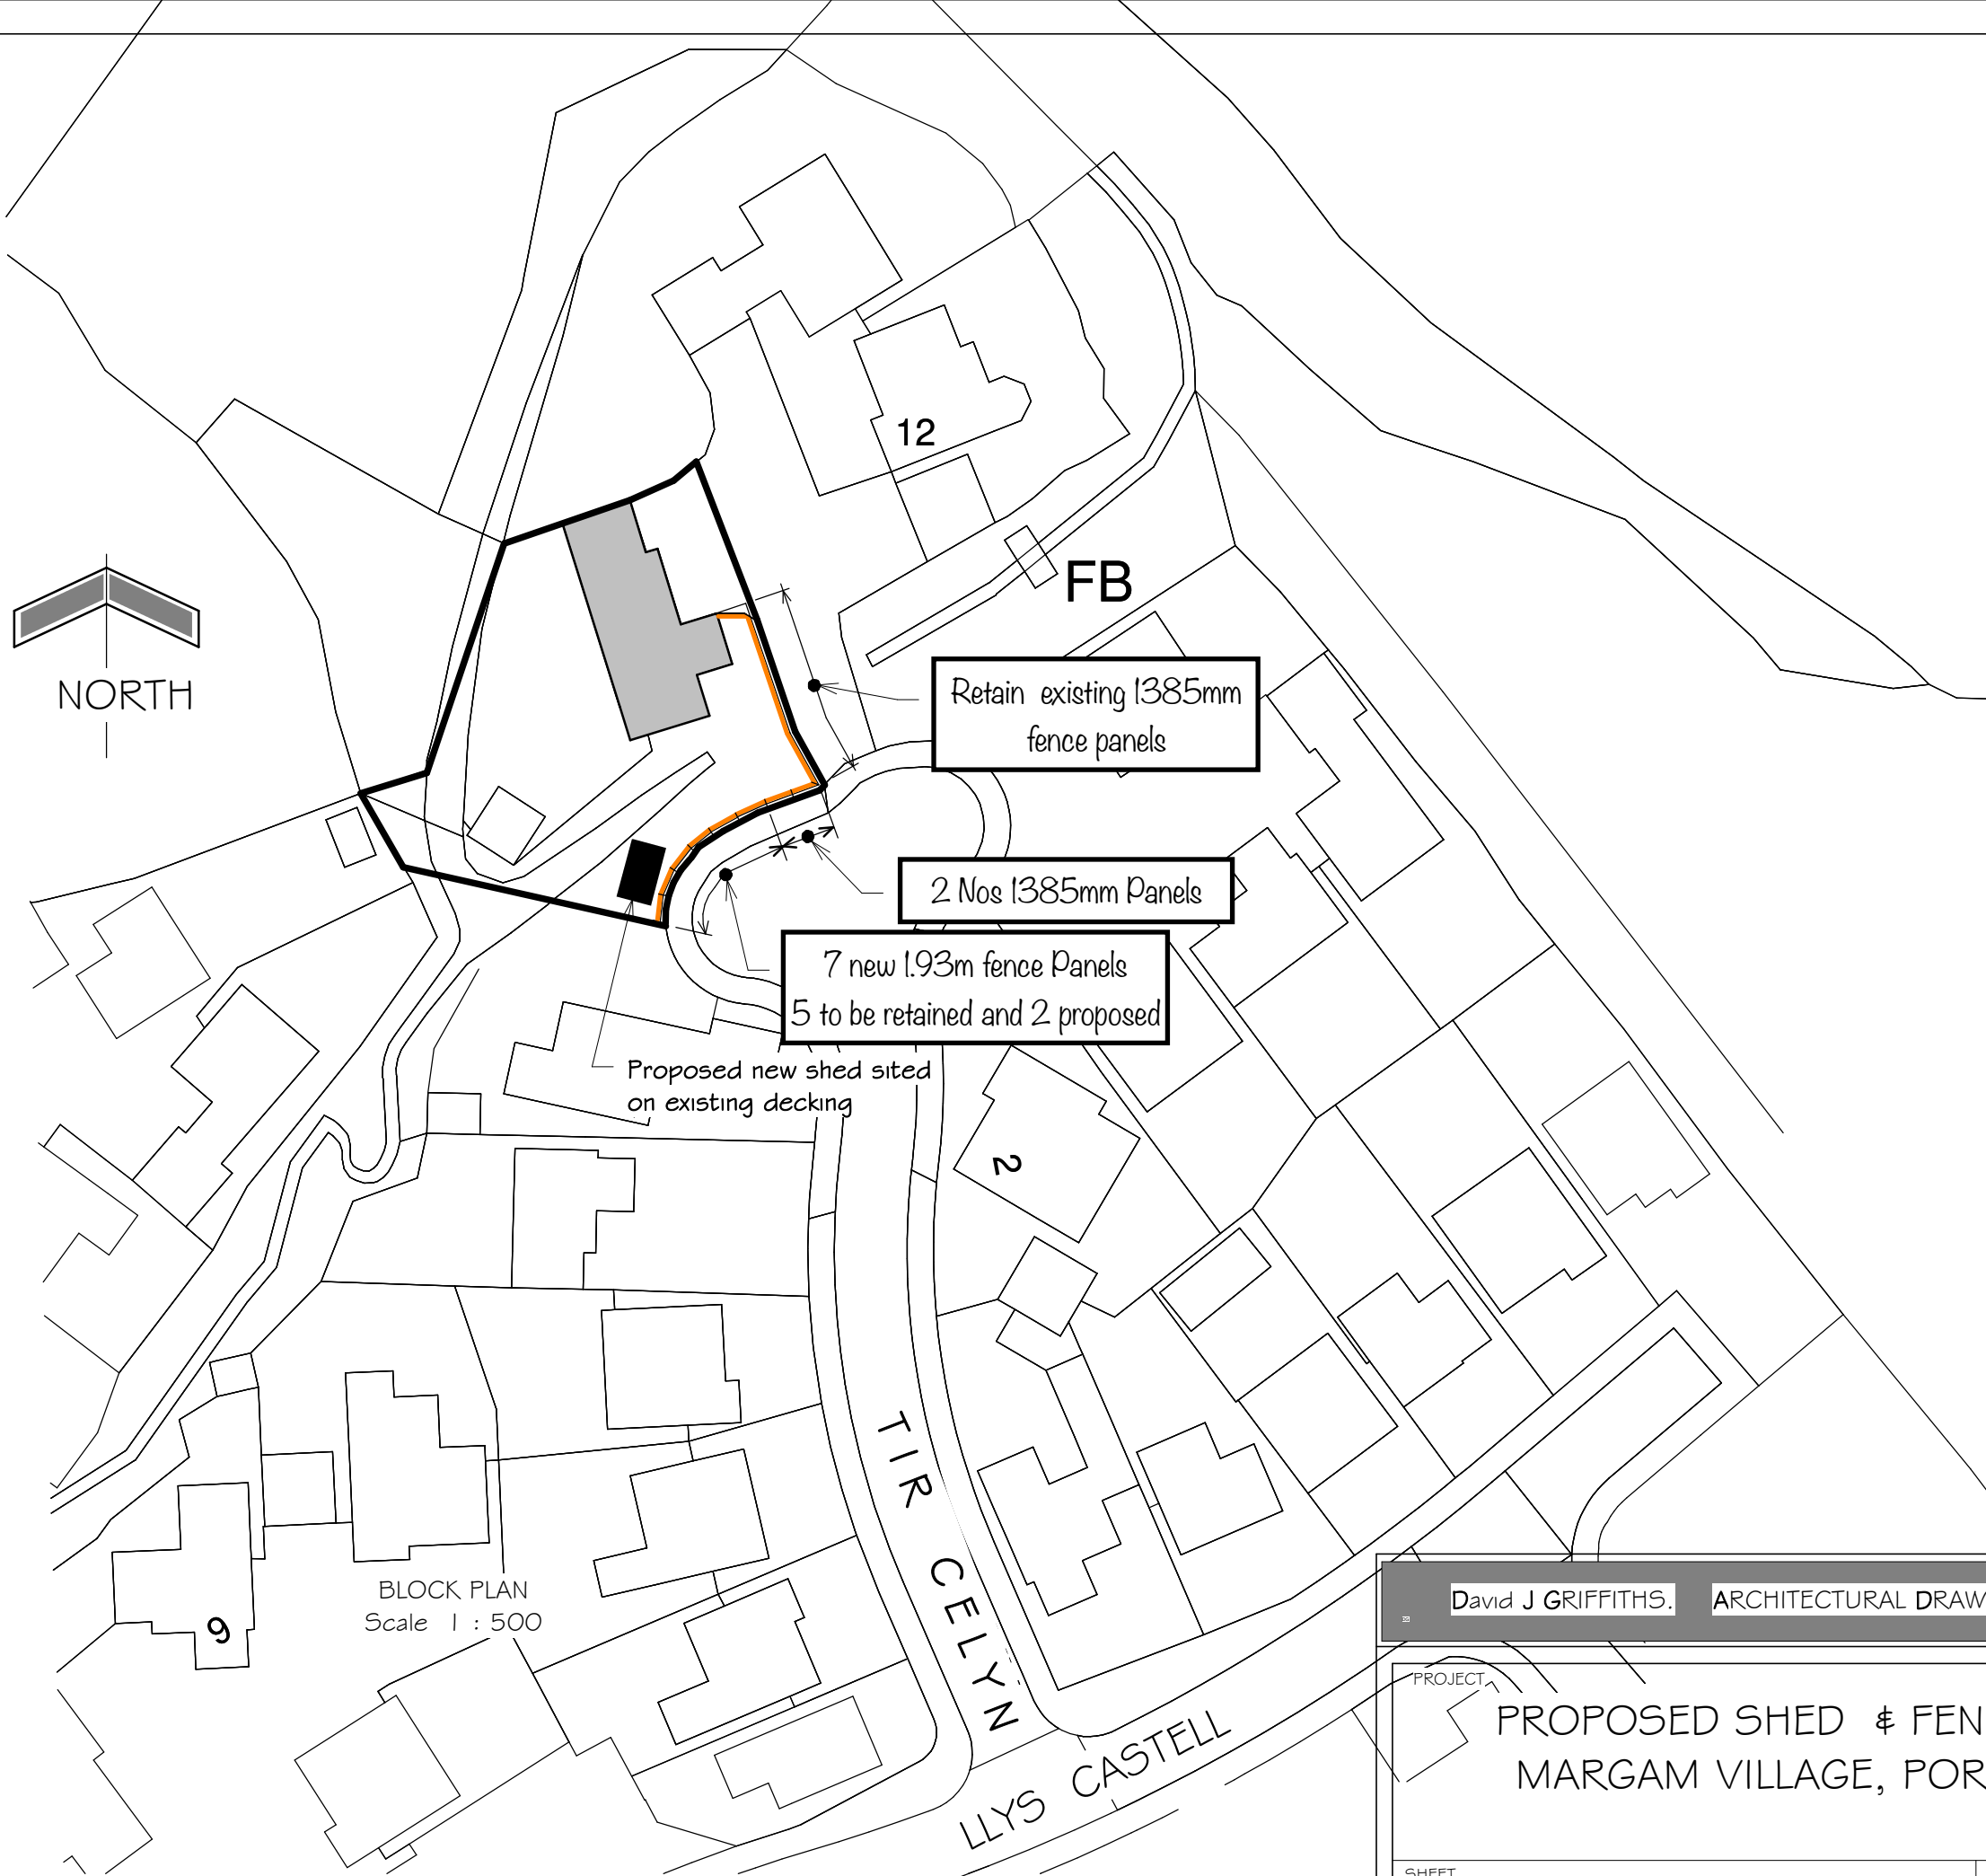


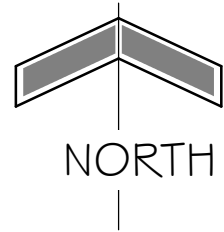

BLOCK PLAN
Scale 1 : 500

David J GRIFFITHS. ARCHITECTURAL DRAWINGS.

Tel 01792 296749 /
07411 200351

davidgriffiths@live.co.uk

PROJECT

PROPOSED SHED & FENCING at 13 TIR CELYN,
MARGAM VILLAGE, PORT TALBOT. SA13 2UZ

SHEET

BLOCK PLAN

Date 17 05 22
Scale 1 : 500
Drawn DG

Drawing No 2117/02

REV
C

REVISION	DETAILS	DATE