


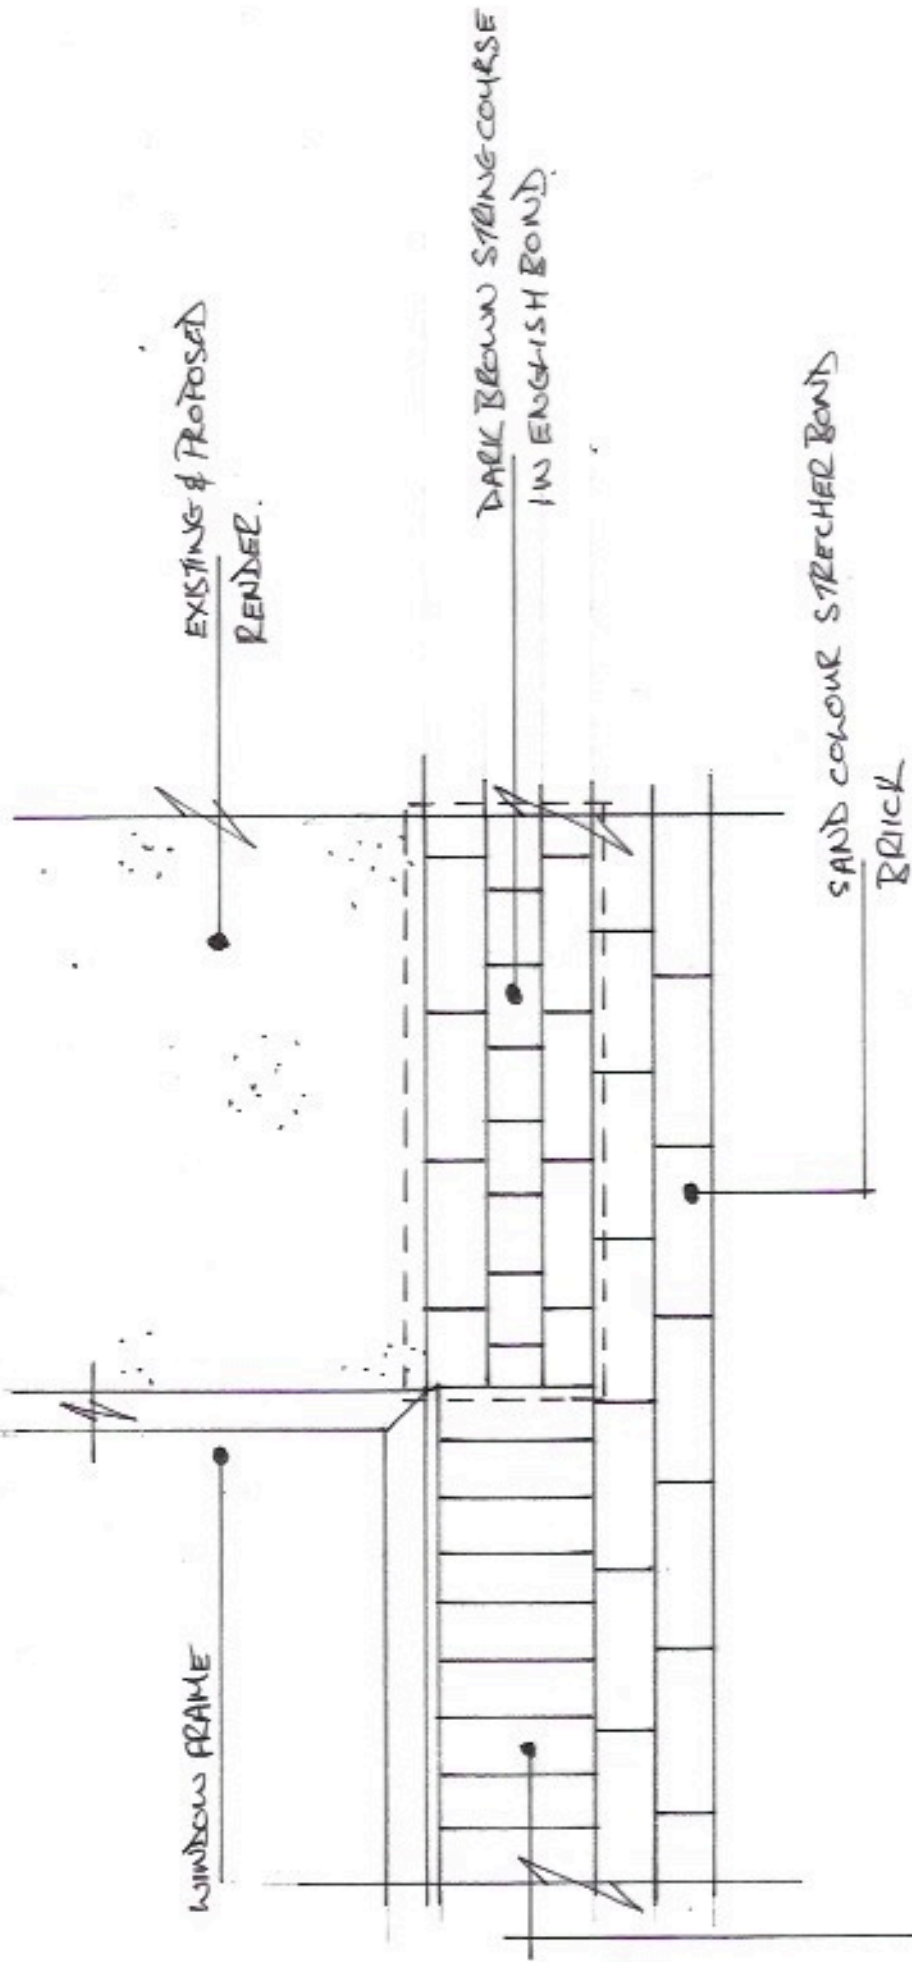

RED ENGINEER SOLDER
COURSE UNDER WINDOWS.

DETAIL NO 1 (EXISTING)

* THIS DETAIL WILL BE REPLICATED
ON THE PROPOSED EXTENSION

NOTES:	Client Mr & Mrs N SHIMPAN		Scale 1:10	Drawing Title	
	Job Title BRICKWORK DETAIL		Drawn by WD	Drg No.	Rev
All dimensions must be checked on site and not scaled from this drawing.		Date 18/12/2022			